
SCALE: 1"=20'

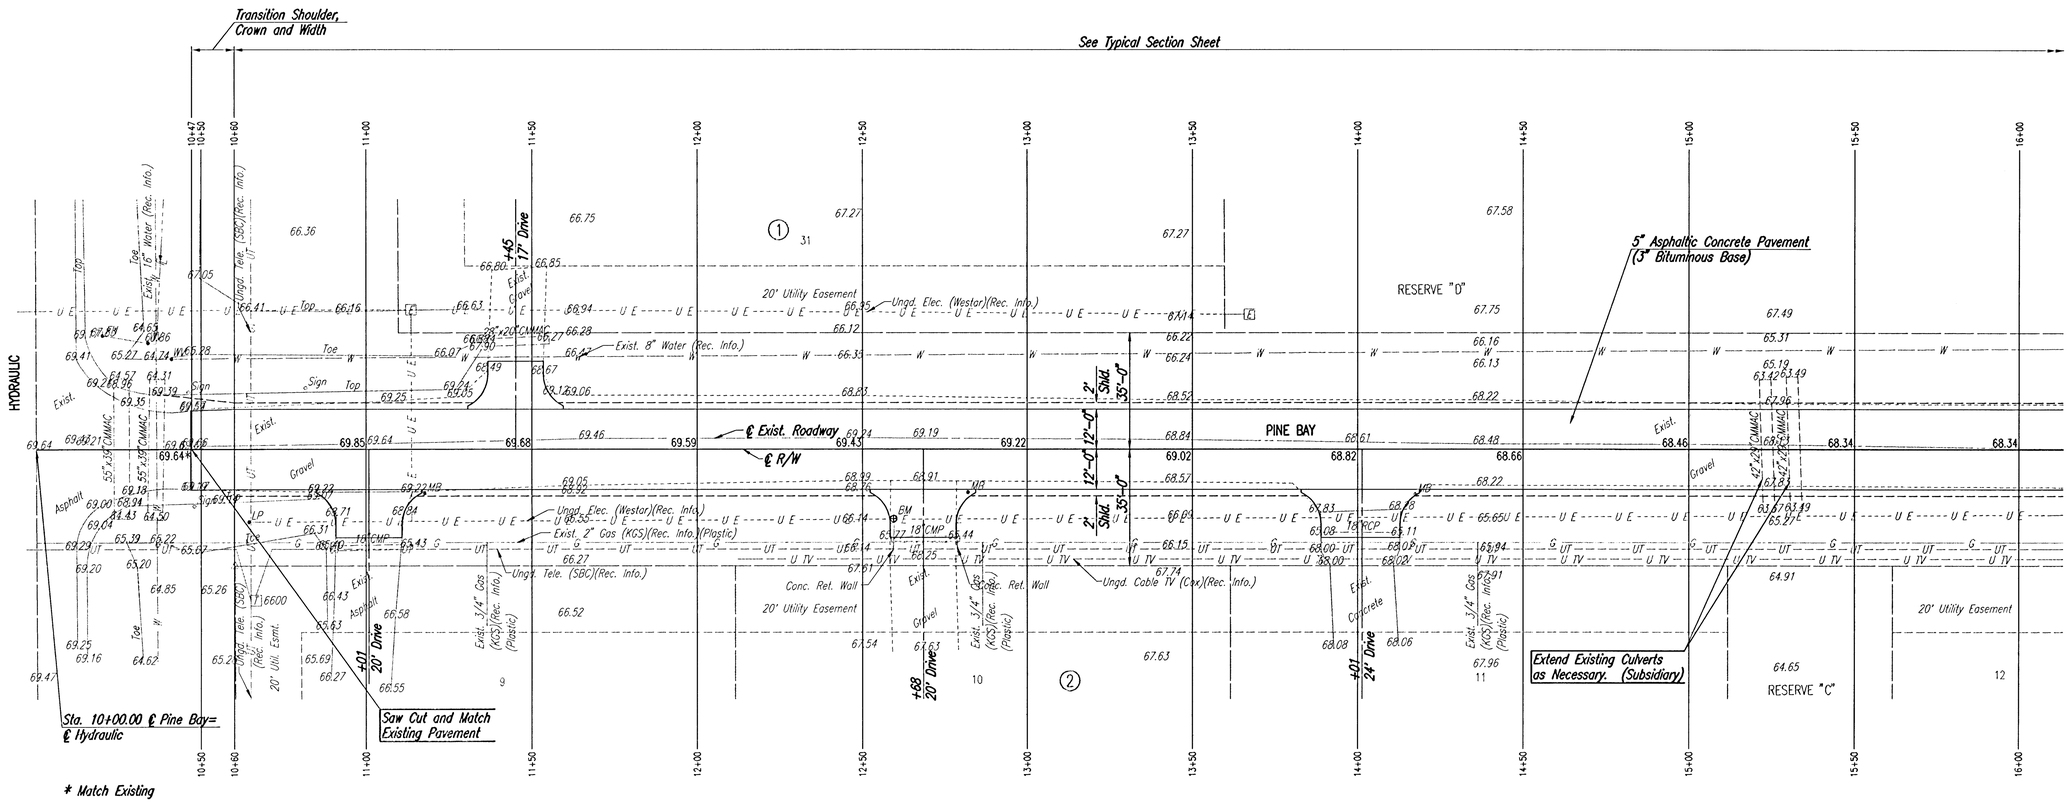

DSNR: BDB OPER: BJS SCALE: 1=20.00
O:\2004\04465\000\STR10-16 01-14-2005 06:49:34 am

No.	Revision	By	Date

PINE BAY ESTATES

PINE BAY

STA. 10+00 TO STA. 16+00

JAMES L. ARMOUR, P.E.– ACTING CITY ENGINEER
CITY OF WICHITA PROJECT NO. 472-84034

BRIAN D. BOUTWELL LICENSED 10889 PROFESSIONAL ENGINEER
1-14-05

Professional Engineering Consultants, P.A.
303 S. TOPEKA • WICHITA, KANSAS 67202
316-262-2691 • FAX 316-262-3003

Designed by	BDB	Job No.	35-04465-000	SH. 5 of 37
Drawn by	BJS	Date	SEPTEMBER 2004	