
SCALE: 1"=20'

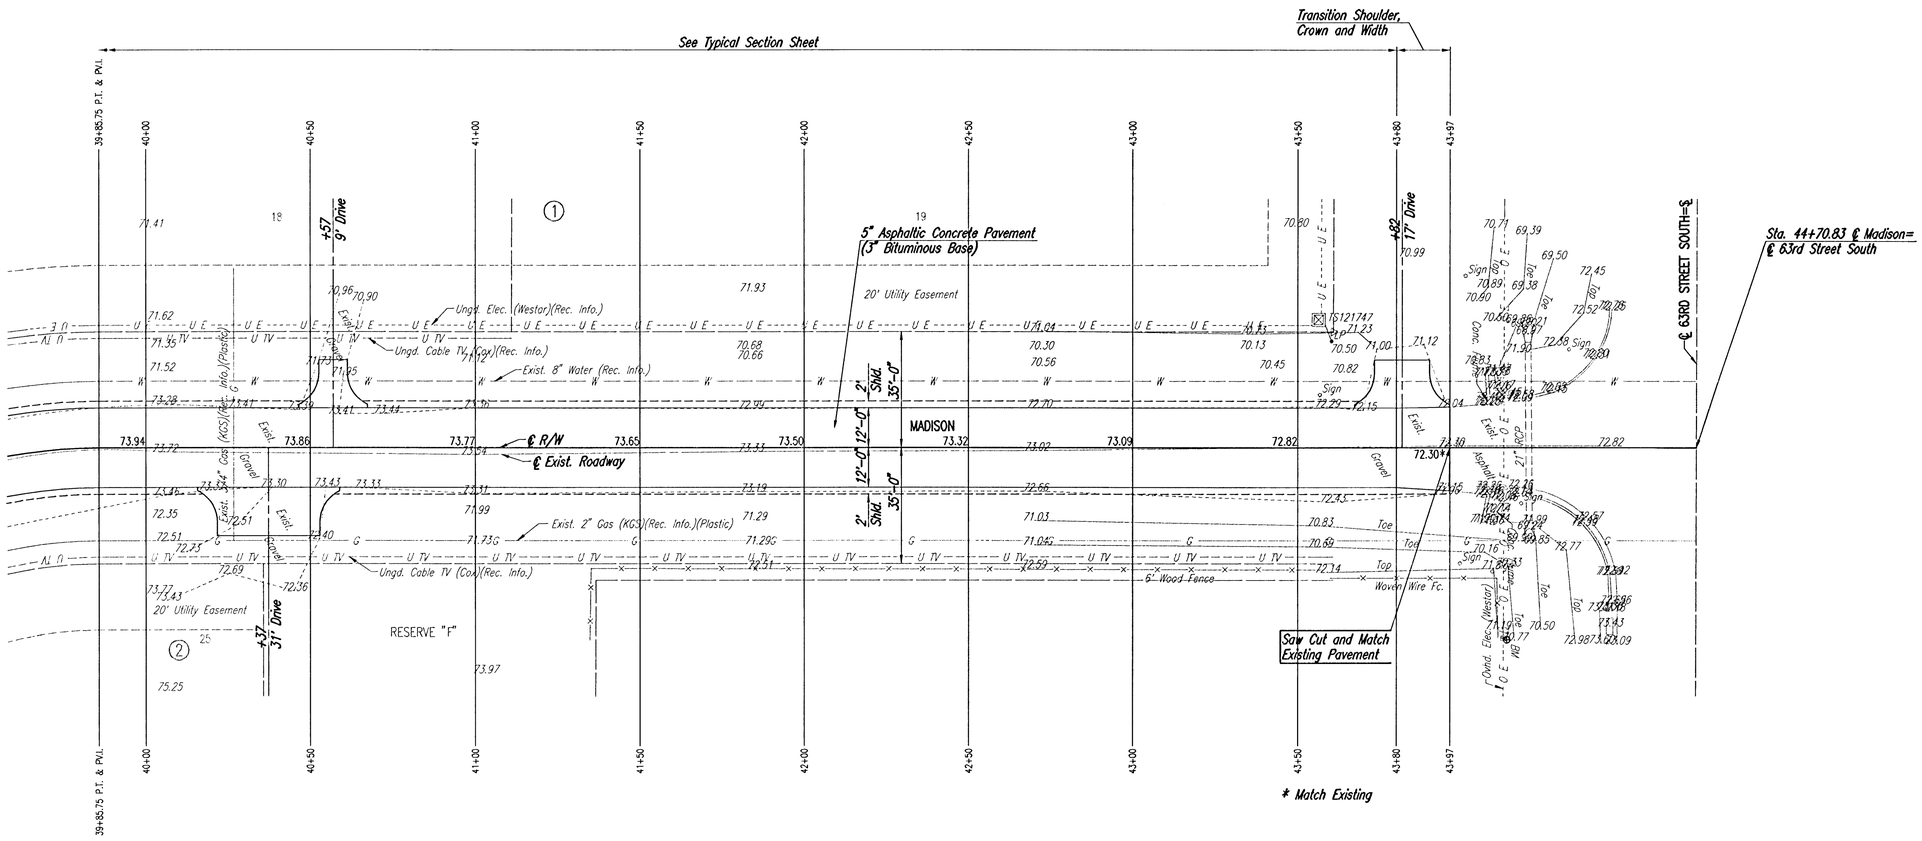

BRIAN D. BOUTWELL LICENSED PROFESSIONAL ENGINEER 10889 1-14-05

No.	Revision	By	Date

PINE BAY ESTATES

MADISON

STA. 39+85.75 TO STA. 44+70.83

JAMES L. ARMOUR, P.E.– ACTING CITY ENGINEER
CITY OF WICHITA PROJECT NO. 472-84034

Professional Engineering Consultants, P.A.
303 S. TOPEKA • WICHITA, KANSAS 67202
316-262-2691 • FAX 316-262-3003

Designed by	BDB	Job No.	35-04465-000
Drawn by	BJS	Date	SEPTEMBER 2004

Sht. 11 of 37

DSNR: BDB OPER: BJS SCALE: 1=20.00
Q:\2004\04465\000\STR40-45 01-14-2005 07:44:32 am