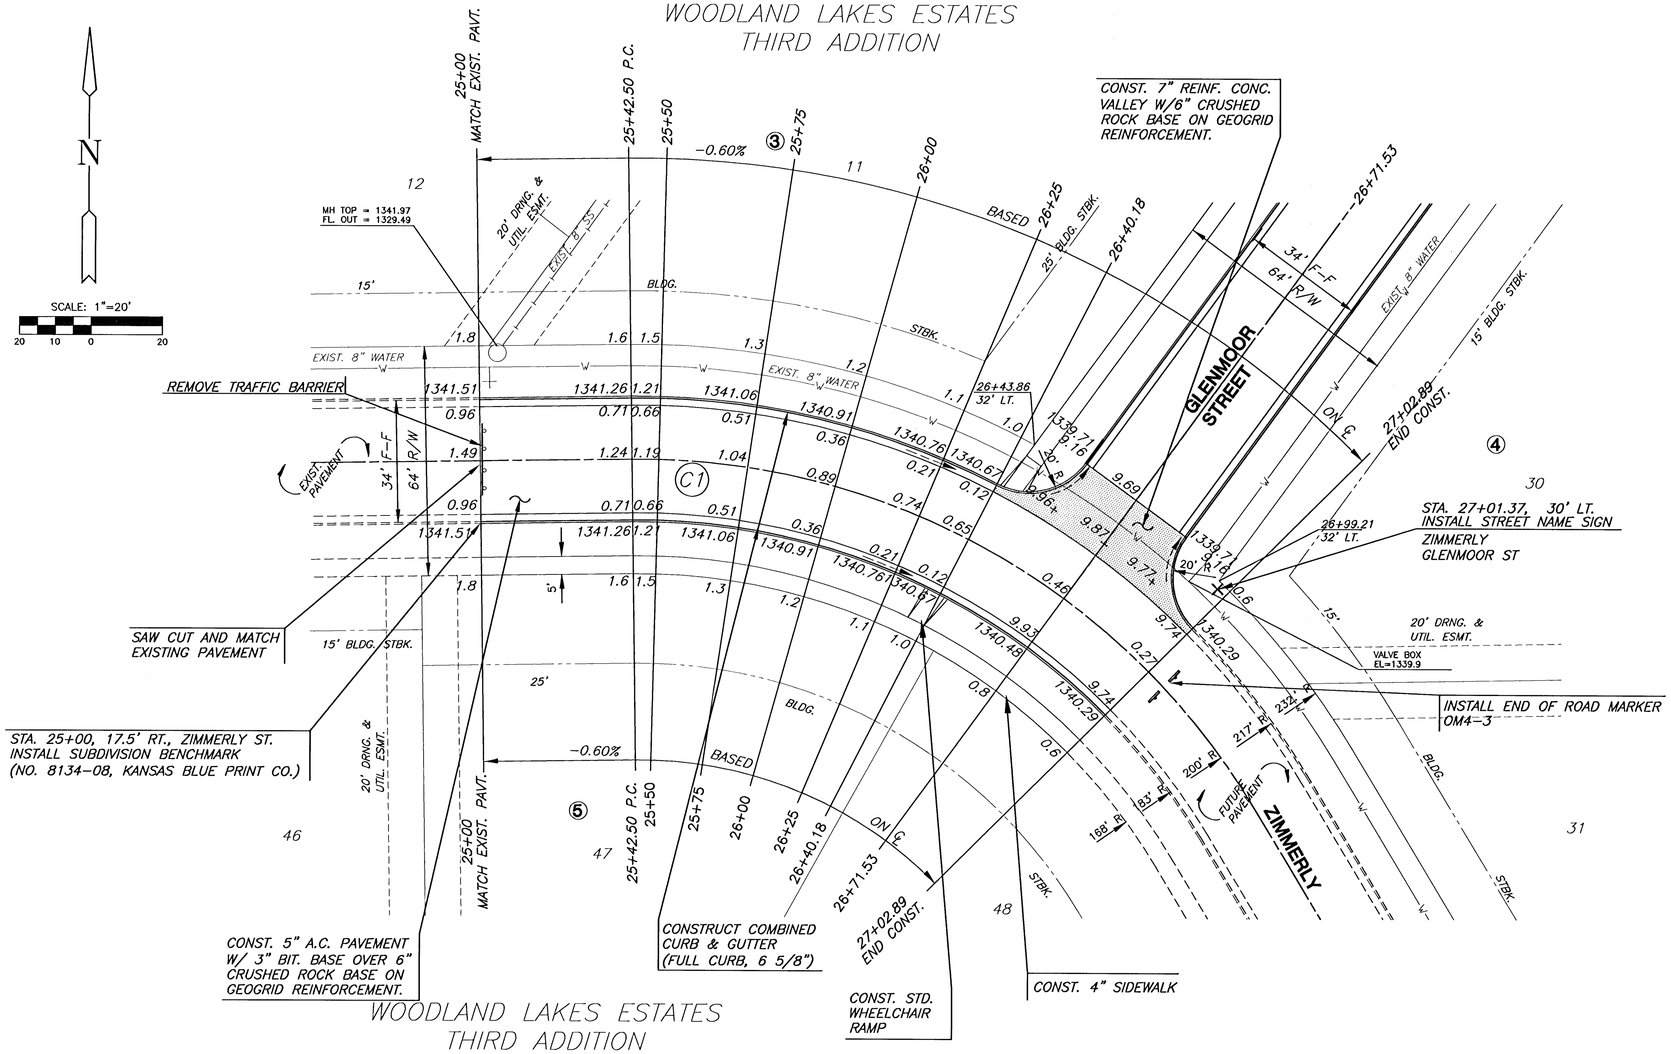


SUBDIVISION BENCH MARKS				
NO.	STREET AND STATION	FROM ℄	DESCRIPTION	ELEVATIONS
1	ZIMMERLY ST., STA. 25+00	17.5' RT	TOP OF CURB AT END OF PAVEMENT, ZIMMERLY ST.	

NOTE: CONTRACTOR SHALL INSTALL SUBDIVISION BENCH MARKS ("FLAT SURVEY MARKERS NO. 8134-08 3" TOP DIAMETER" PROVIDED BY KANSAS BLUE PRINT CO., INC.) COSTS TO BE CONSIDERED SUBSIDIARY TO CONSTRUCTION OF COMBINED CURB AND GUTTER.

NOTE:

1. TOP OF CURB ELEVATIONS SHOWN ARE FOR FULL CURB. CONSTRUCT CURB AS NOTED.
2. CONTRACTOR SHALL REMOVE ALL TREES WITHIN ROAD RIGHT-OF-WAY.
3. CURVE DATA FOR CURVES LABLED (C#) MAY BE FOUND ON SHEET 15.

LEGEND

+ STREET SIGN & SIGN LOCATION (SEE SIGN ASSEMBLY TABLE FOR TYPE & STATION OF SIGN)

= VALLEY GUTTER

H:\CIVIL\95058\02172\dwg\Pav\GLENMOOR\02172E1.DWG

MKEC ENGINEERING CONSULTANTS
411 N. WEBB ROAD
WICHITA, KS. 67206
316 - 684 - 9600

WOODLAND LAKES THIRD ADDTION
PROJECT NAME

ZIMMERLY STREET - GLENMOOR PHASE
SHEET TITLE

SRS	DM	SRS
DESIGN BY:	DRAWN BY:	CHECKED BY:
MAY 2005	02172E1	8 / 29
DATE	JOB NO.	SHEET/OF