NOTE:

1. TOP OF CURB ELEVATIONS SHOWN ARE FOR FULL CURB. CONSTRUCT CURB AS NOTED.
2. CONTRACTOR SHALL REMOVE ALL TREES WITHIN ROAD RIGHT-OF-WAY.
3. CURVE DATA FOR CURVES LABLED (C#) MAY BE FOUND ON SHEET 15.

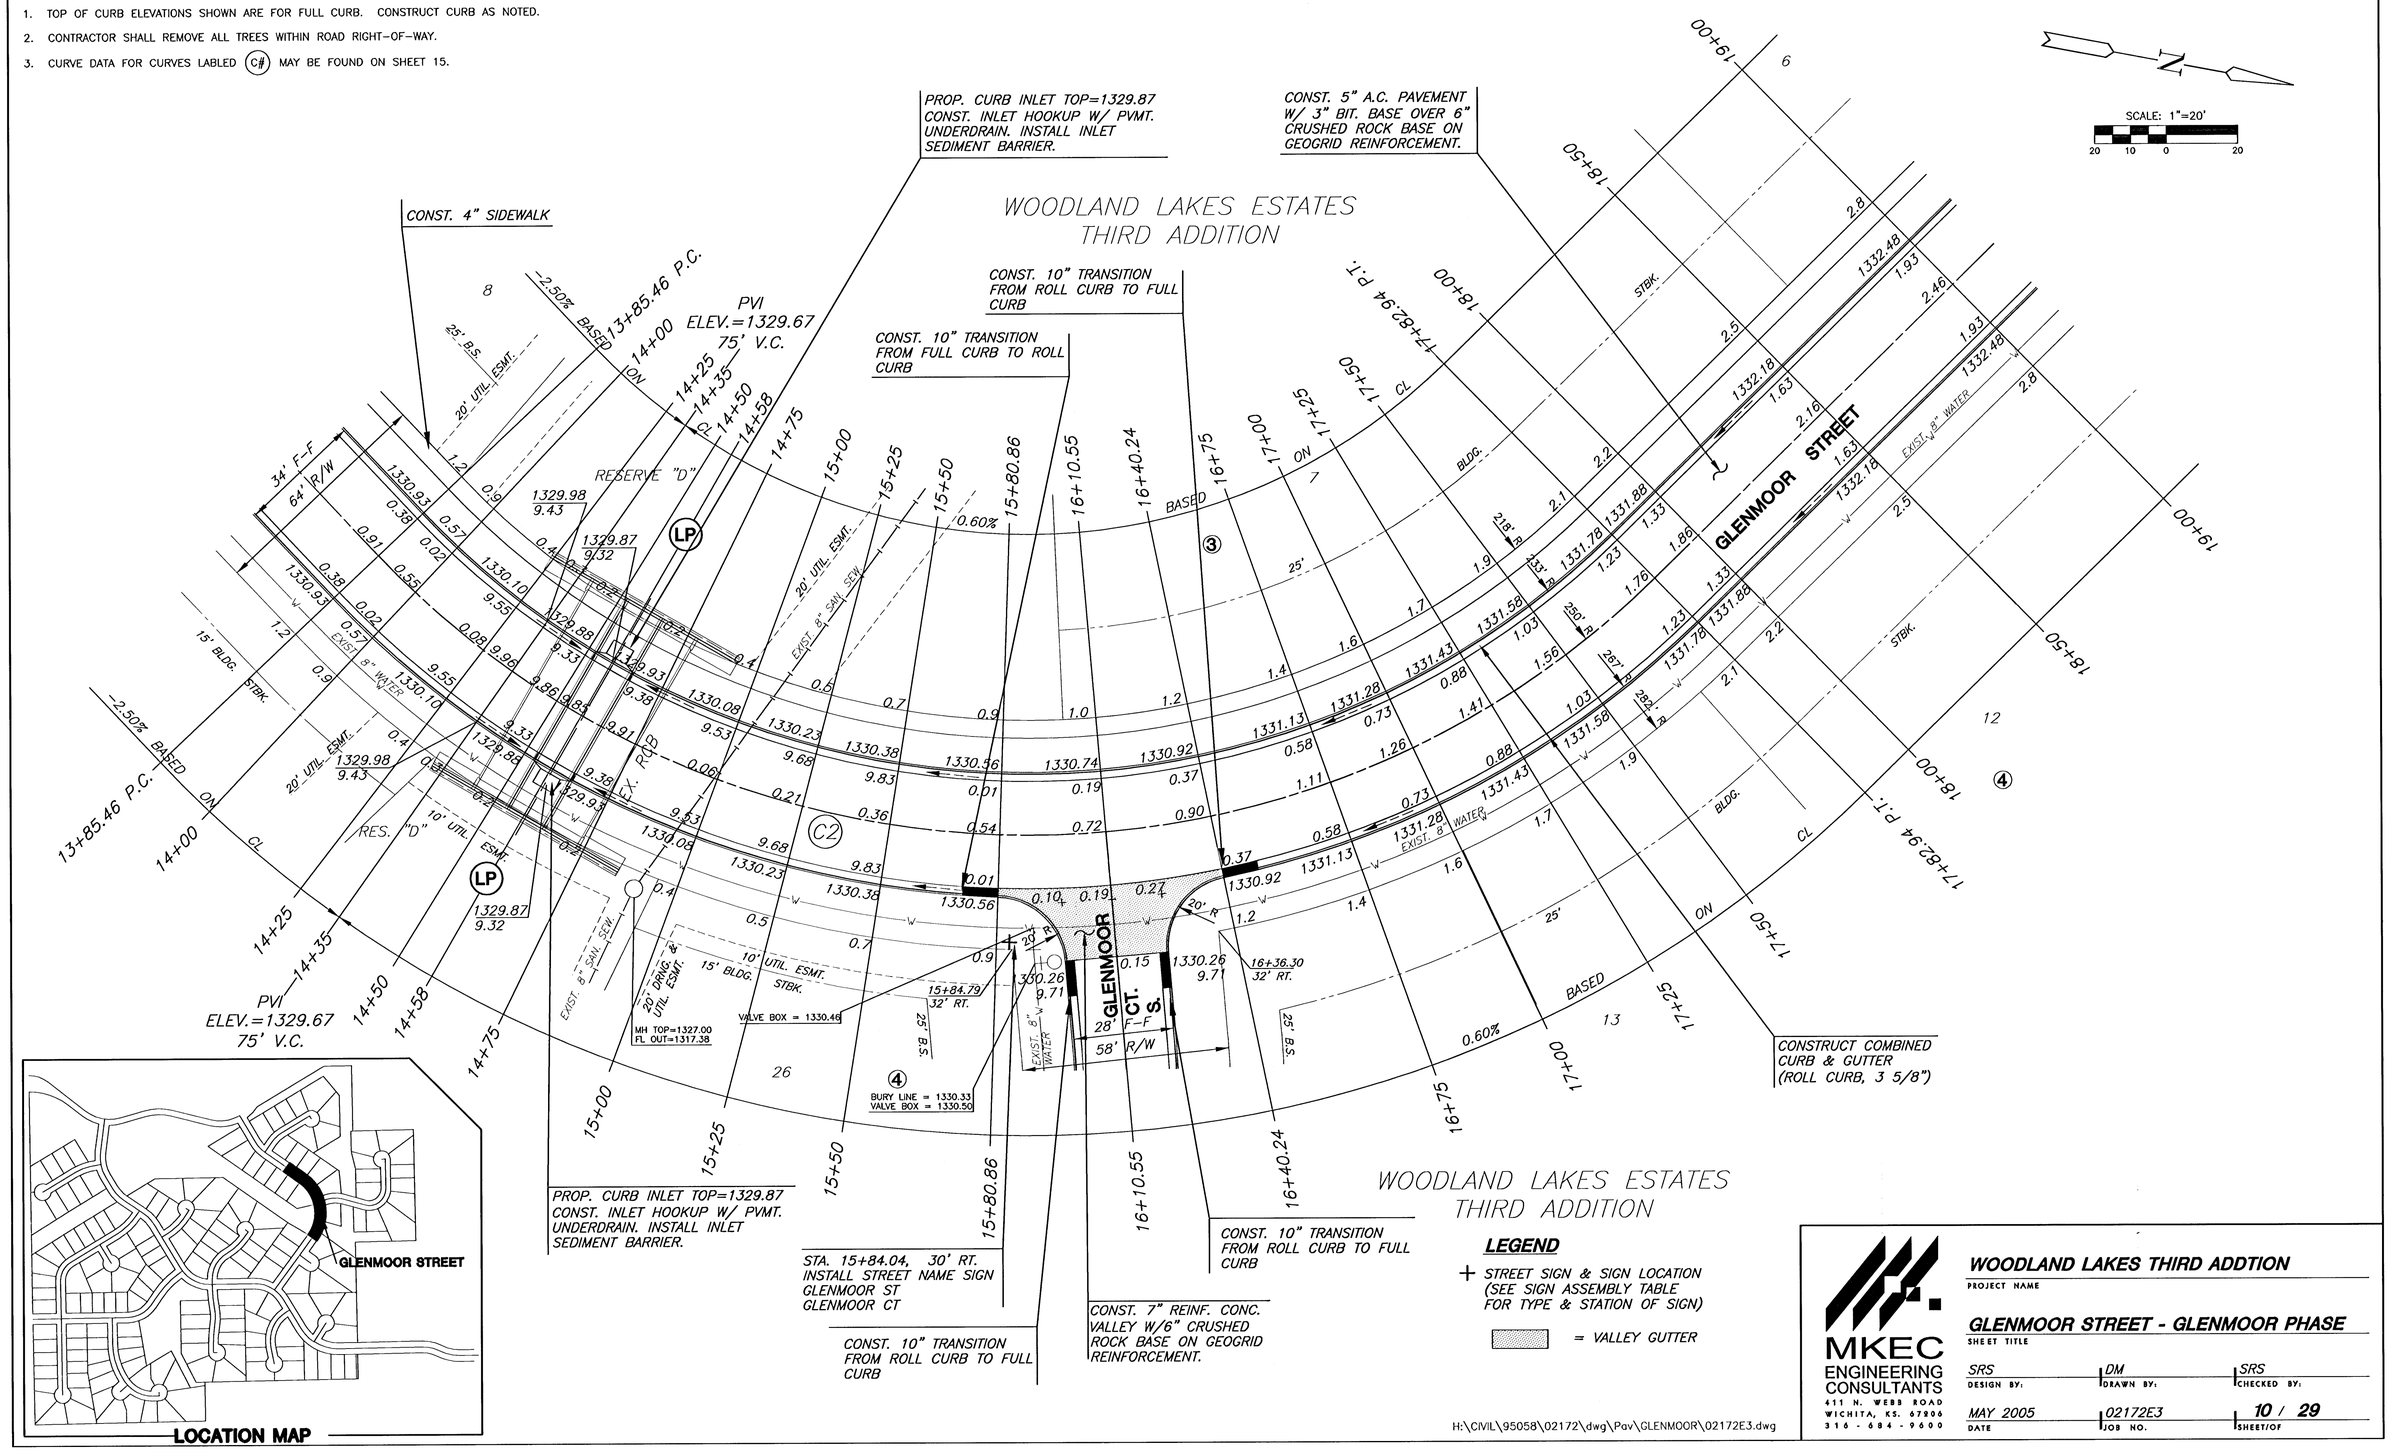

MKEC ENGINEERING CONSULTANTS
411 N. WEBB ROAD
WICHITA, KS. 67206
316 - 684 - 9600

WOODLAND LAKES THIRD ADDTION		
PROJECT NAME		
GLENMOOR STREET - GLENMOOR PHASE		
SHEET TITLE		
SRS	DM	SRS
DESIGN BY:	DRAWN BY:	CHECKED BY:
MAY 2005	02172E3	10 / 29
DATE	JOB NO.	SHEET/OF