
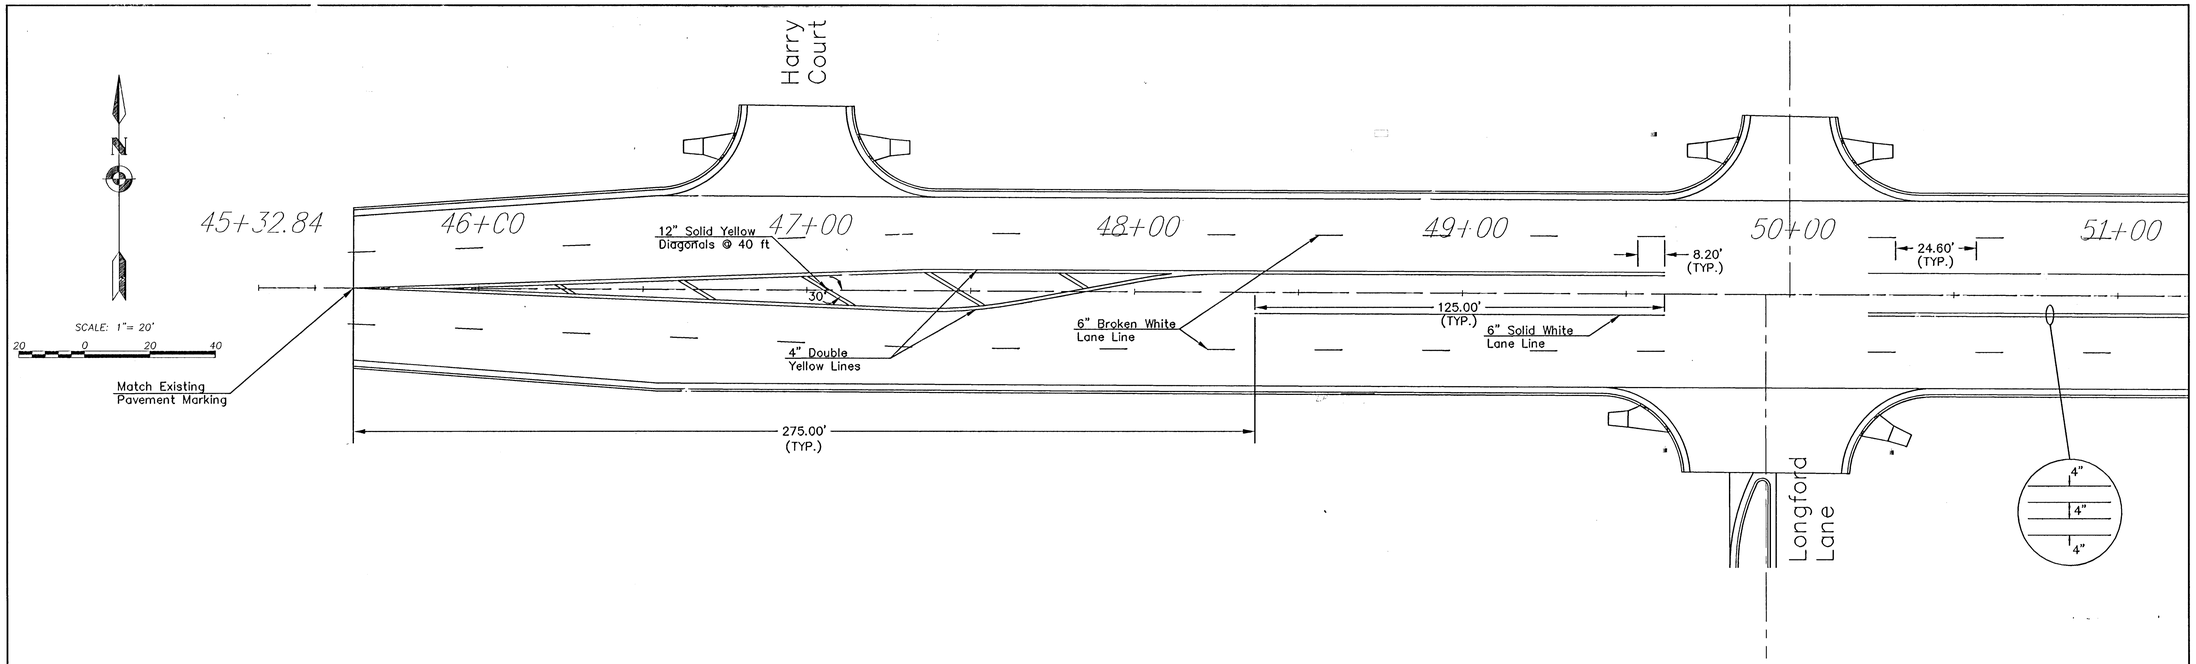


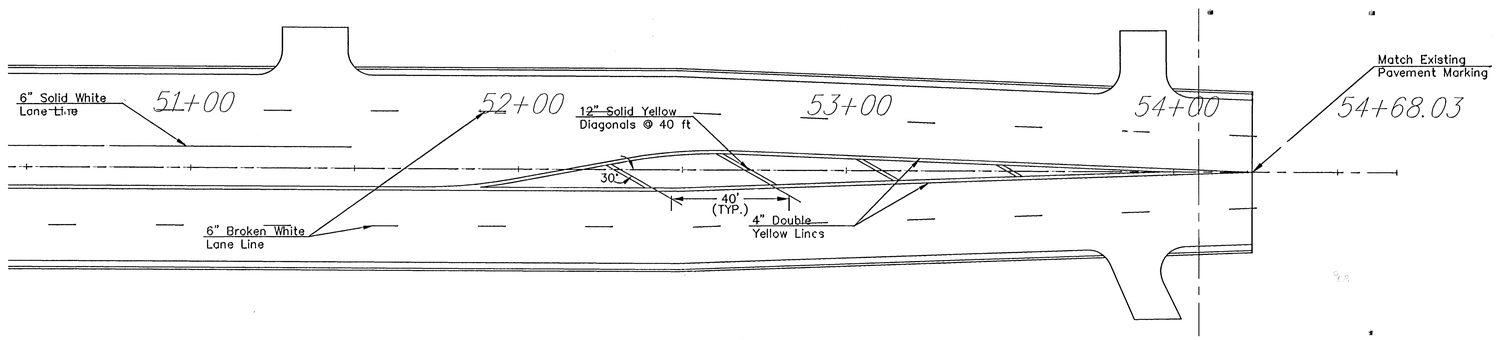

PAVEMENT MARKING
PLAN SHEET

HARRY STREET

CITY OF WICHITA

CFS
Cook, Flatt & Strobel
ENGINEERS, P.A.

DESIGNED	KKH	SCALE	
DETAILED	KKH	DATE	3-2005
QUANTITIES	KKH	SHEET	15 OF 20

2004PROJ\04565\DWG\04565STRIPE01