BENCHMARK:
City Disc in T.C. Adj. to F.H. 38' South of intersection of Onewood and Auburn Hills.
Elev. = 178.48 (City Datum)

"□" cut in south curb of Onewood 272' west of C.L. Auburn Hills.
Elev. = 179.73 (City Datum)

Scale: 1" = 20'
• = Iron

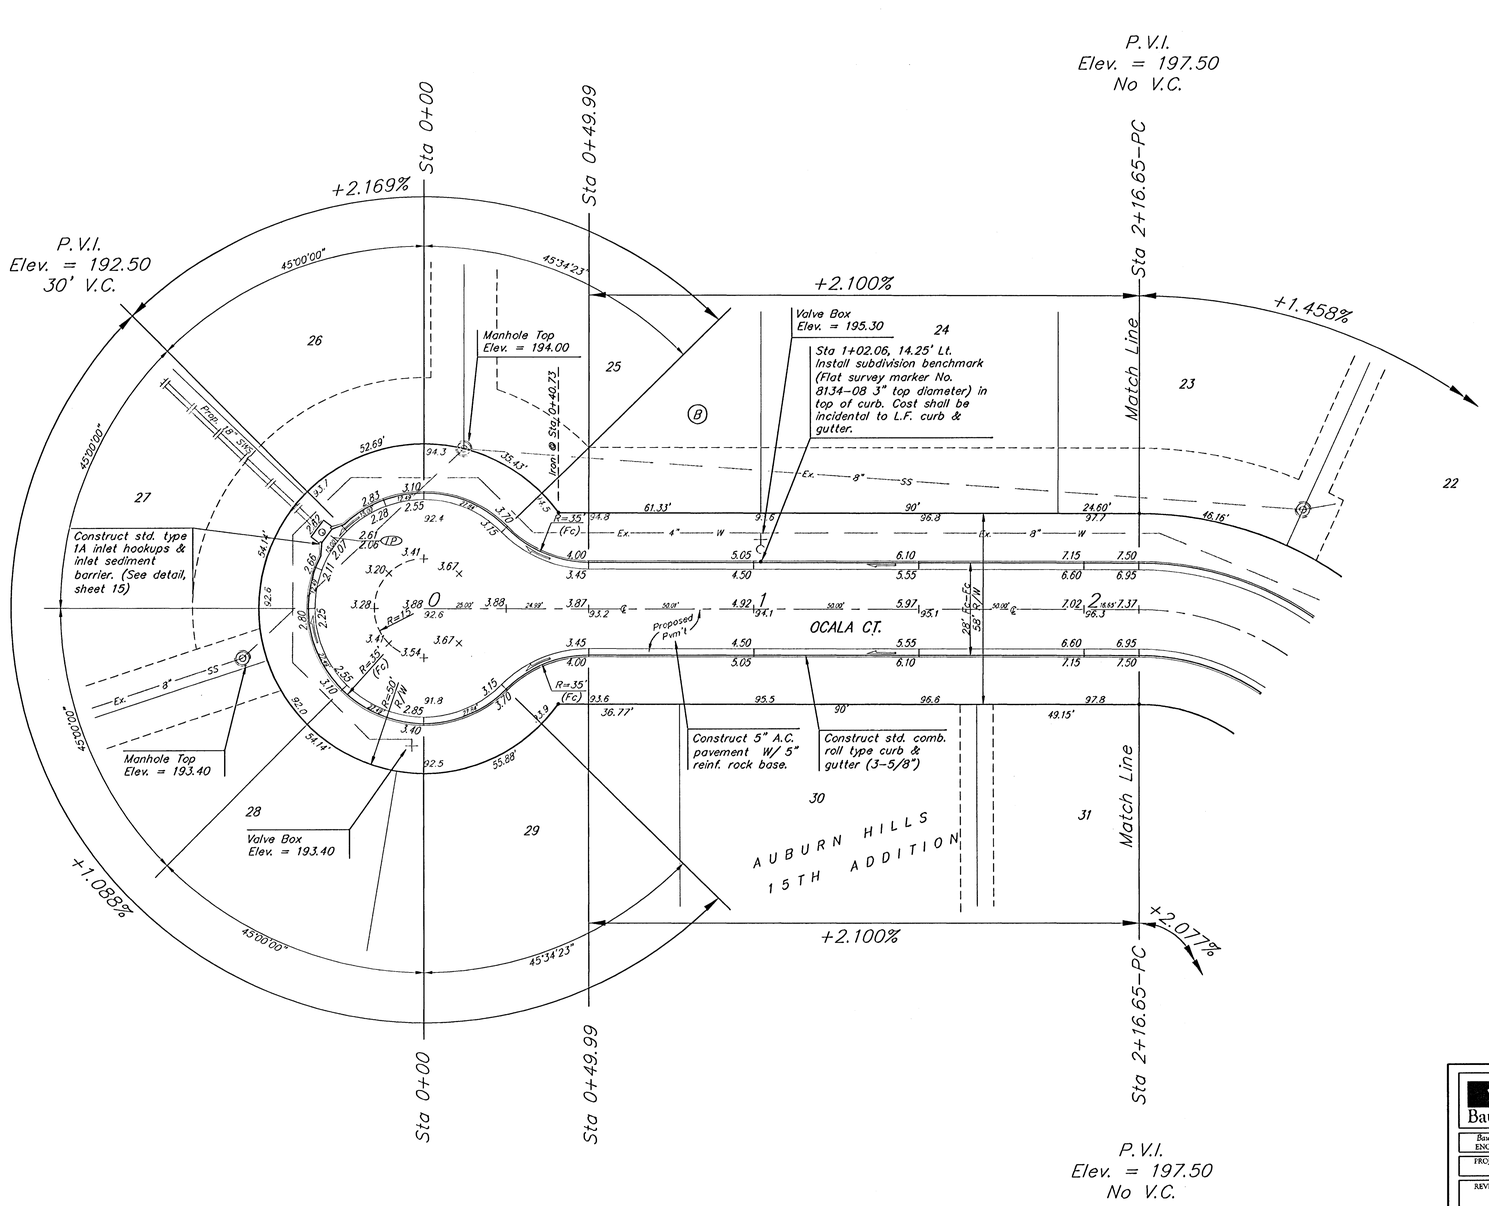

Baughman	AUBURN HILLS 15TH ADDITION - PHASE 2B **OCALA CT.** STA 0+00 TO STA 2+16.65
Baughman Company, P.A. 315 Hills St. Wichita, KS 67211 P 316.262.7271 F 316.262.0149 ENGINEERING | SURVEYING | PLANNING | LANDSCAPE ARCHITECTURE	
PROJECT NUMBER	DESIGN AEG / DRAWN TMS
REVISIONS:	APPROVED / DATE 06/05
	SCALE Noted
	SHEET **8** OF **21**
Auburn15/Ph2B/Sr3	04-11-E099