
BENCHMARK:
City Disc in T.C. Adj. to F.H. 38' South of intersection of Onewood and Auburn Hills. Elev. = 178.48 (City Datum)

"□" cut in south curb of Onewood 272' west of C.L. Auburn Hills. Elev. = 179.73 (City Datum)

Scale: 1" = 20'
• = Iron

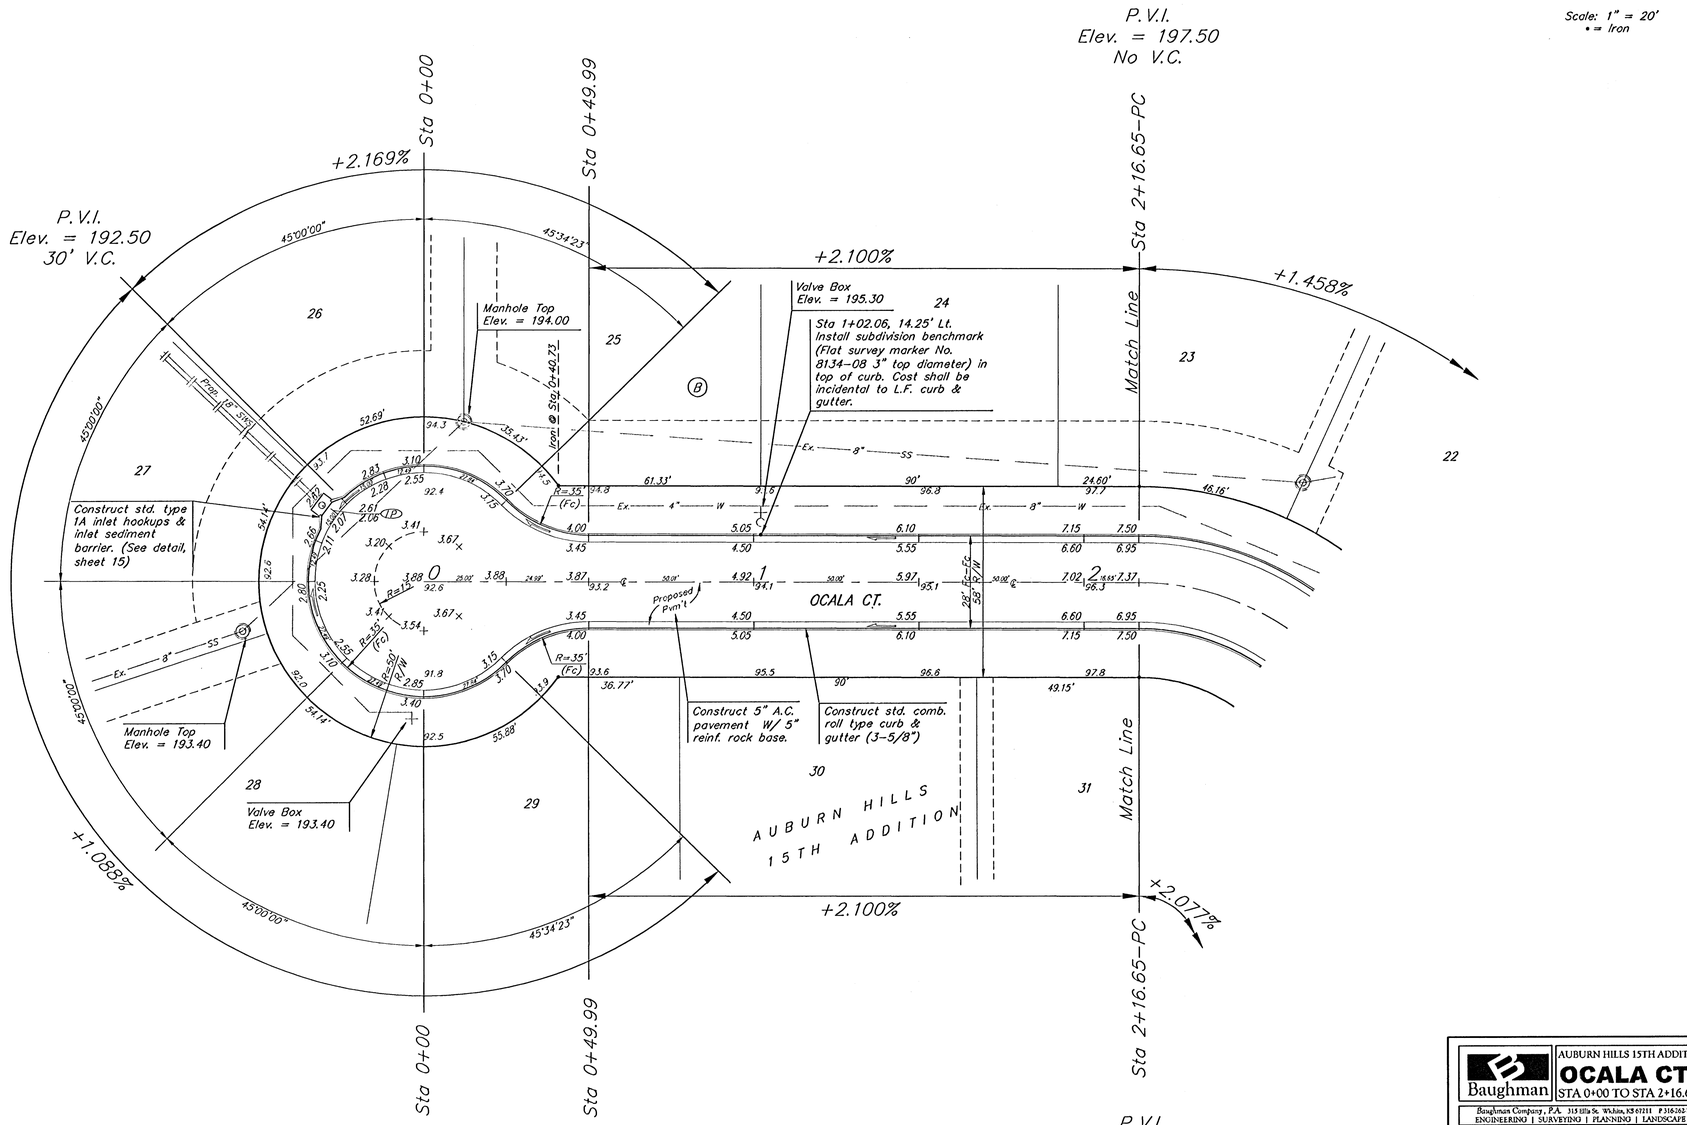

Baughman

AUBURN HILLS 15TH ADDITION - PHASE 2B

OCALA CT.

STA 0+00 TO STA 2+16.65

Baughman Company, P.A. 315 Ellis St. Wichita, KS 67211 P 316.262.7221 F 316.262.0149
ENGINEERING | SURVEYING | PLANNING | LANDSCAPE ARCHITECTURE

PROJECT NUMBER	DESIGN	DRAWN
	AEG	TMS
REVISIONS	APPROVED	DATE
		06/05
	SCALE	
	Noted	
	SHEET	
	8 OF 21	

Auburn15/Ph2B/Str3 04-11-E099