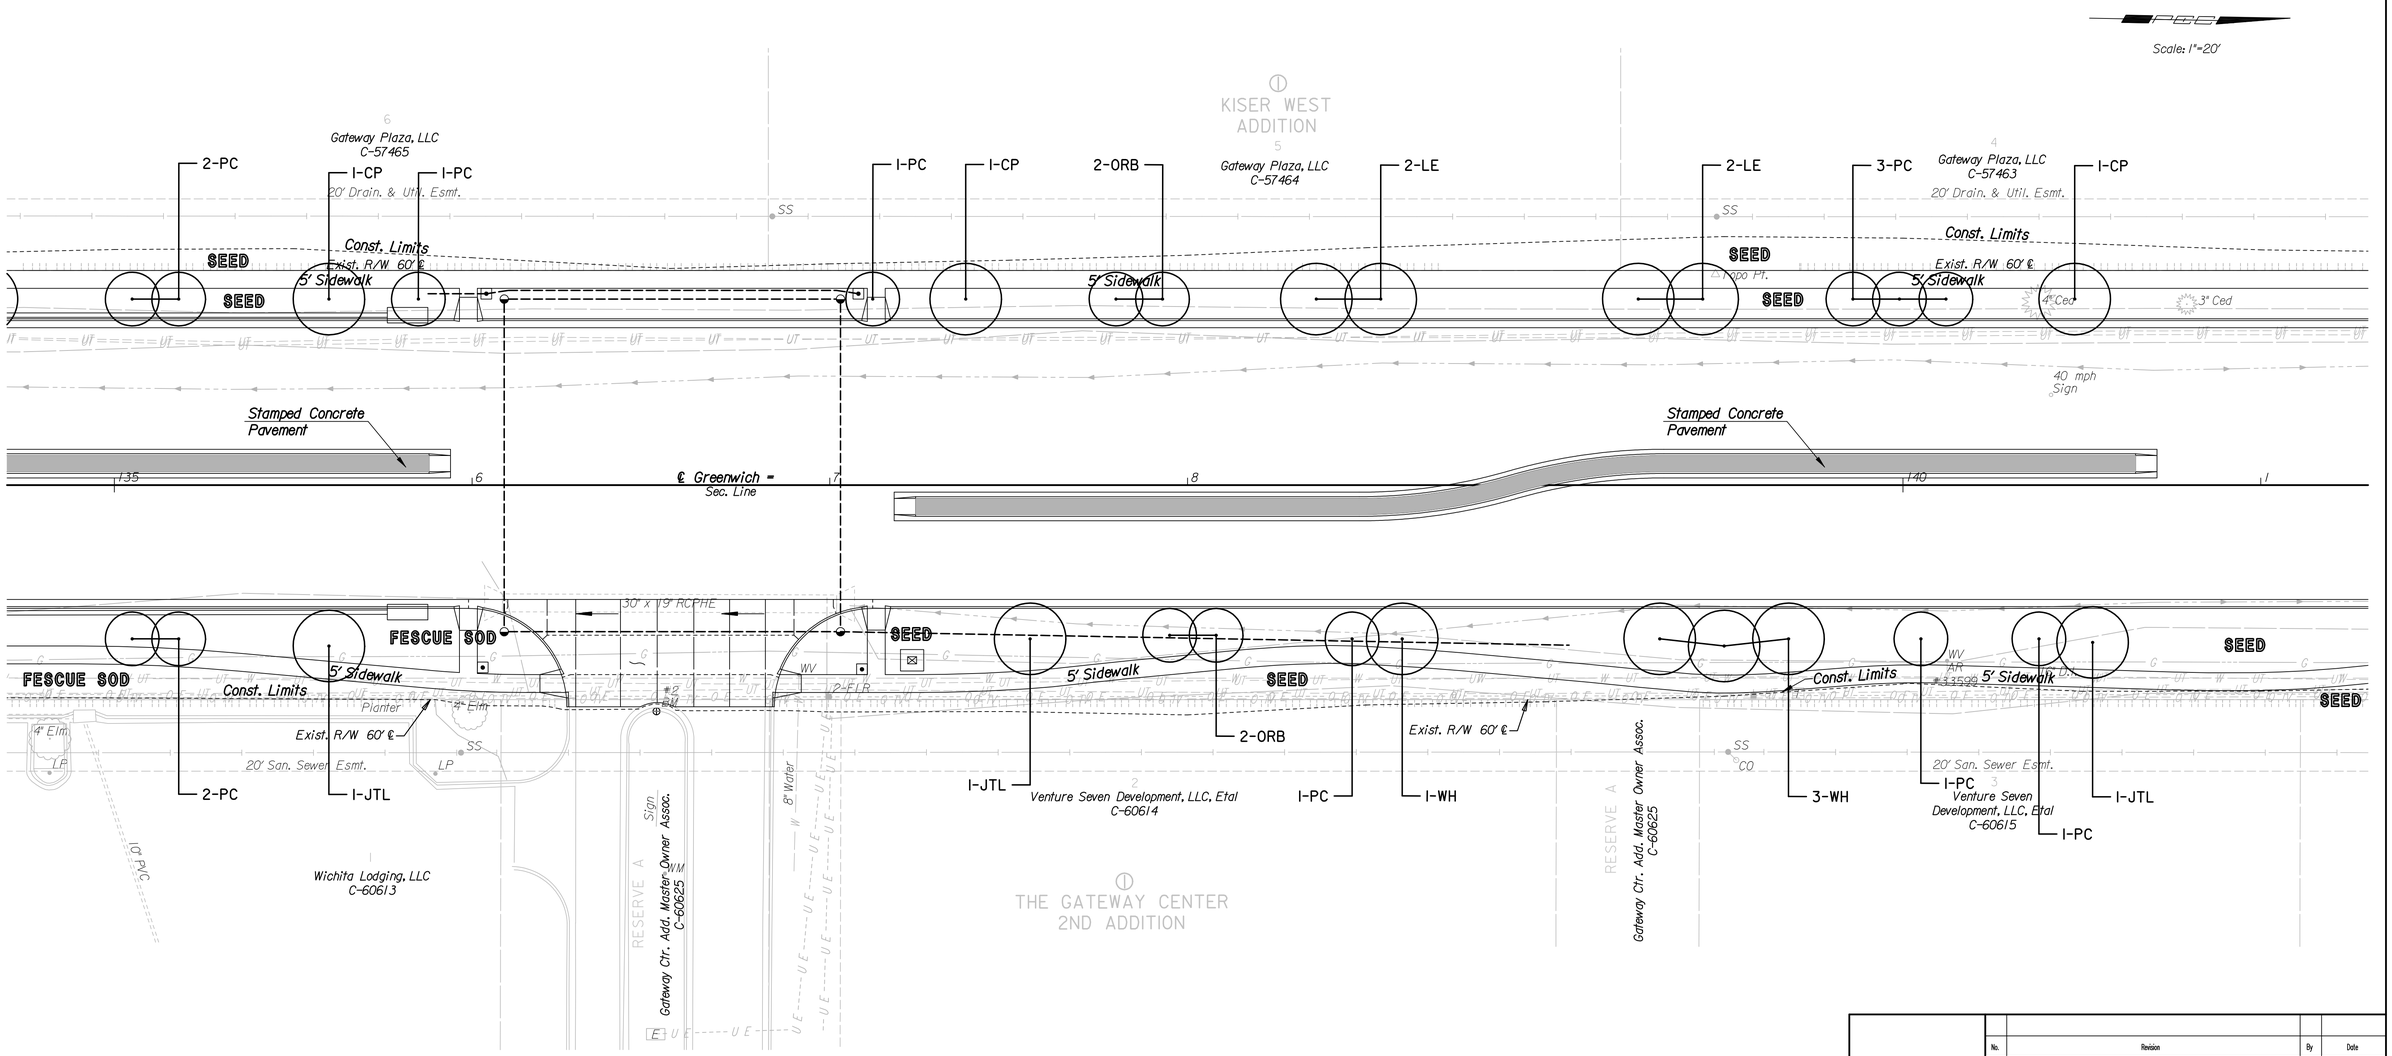

No.	Revision	By	Date

GREENWICH ROAD

LANDSCAPE PLAN
STA. 135+00 TO STA. 141+00

JAMES L. ARMOUR, P.E.-CITY ENGINEER
CITY OF WICHITA PROJECT NO. 472-84435

Professional Engineering Consultants, P.A.
303 S. TOPEKA • WICHITA, KANSAS 67202
316-262-2691 • FAX 316-262-3003

Designed by	RMH	Job No.	06471	Sht. 65 of 97
Drawn by	DRP	Date	June, 2007	

DSNR: RMH OPER: DRP SCALE: 1"=20'
I:/2006/06471/LANDSCAPE/06471-LANDSCAPE-135.DGN LAST REV: 6-1-2007 BY: svb