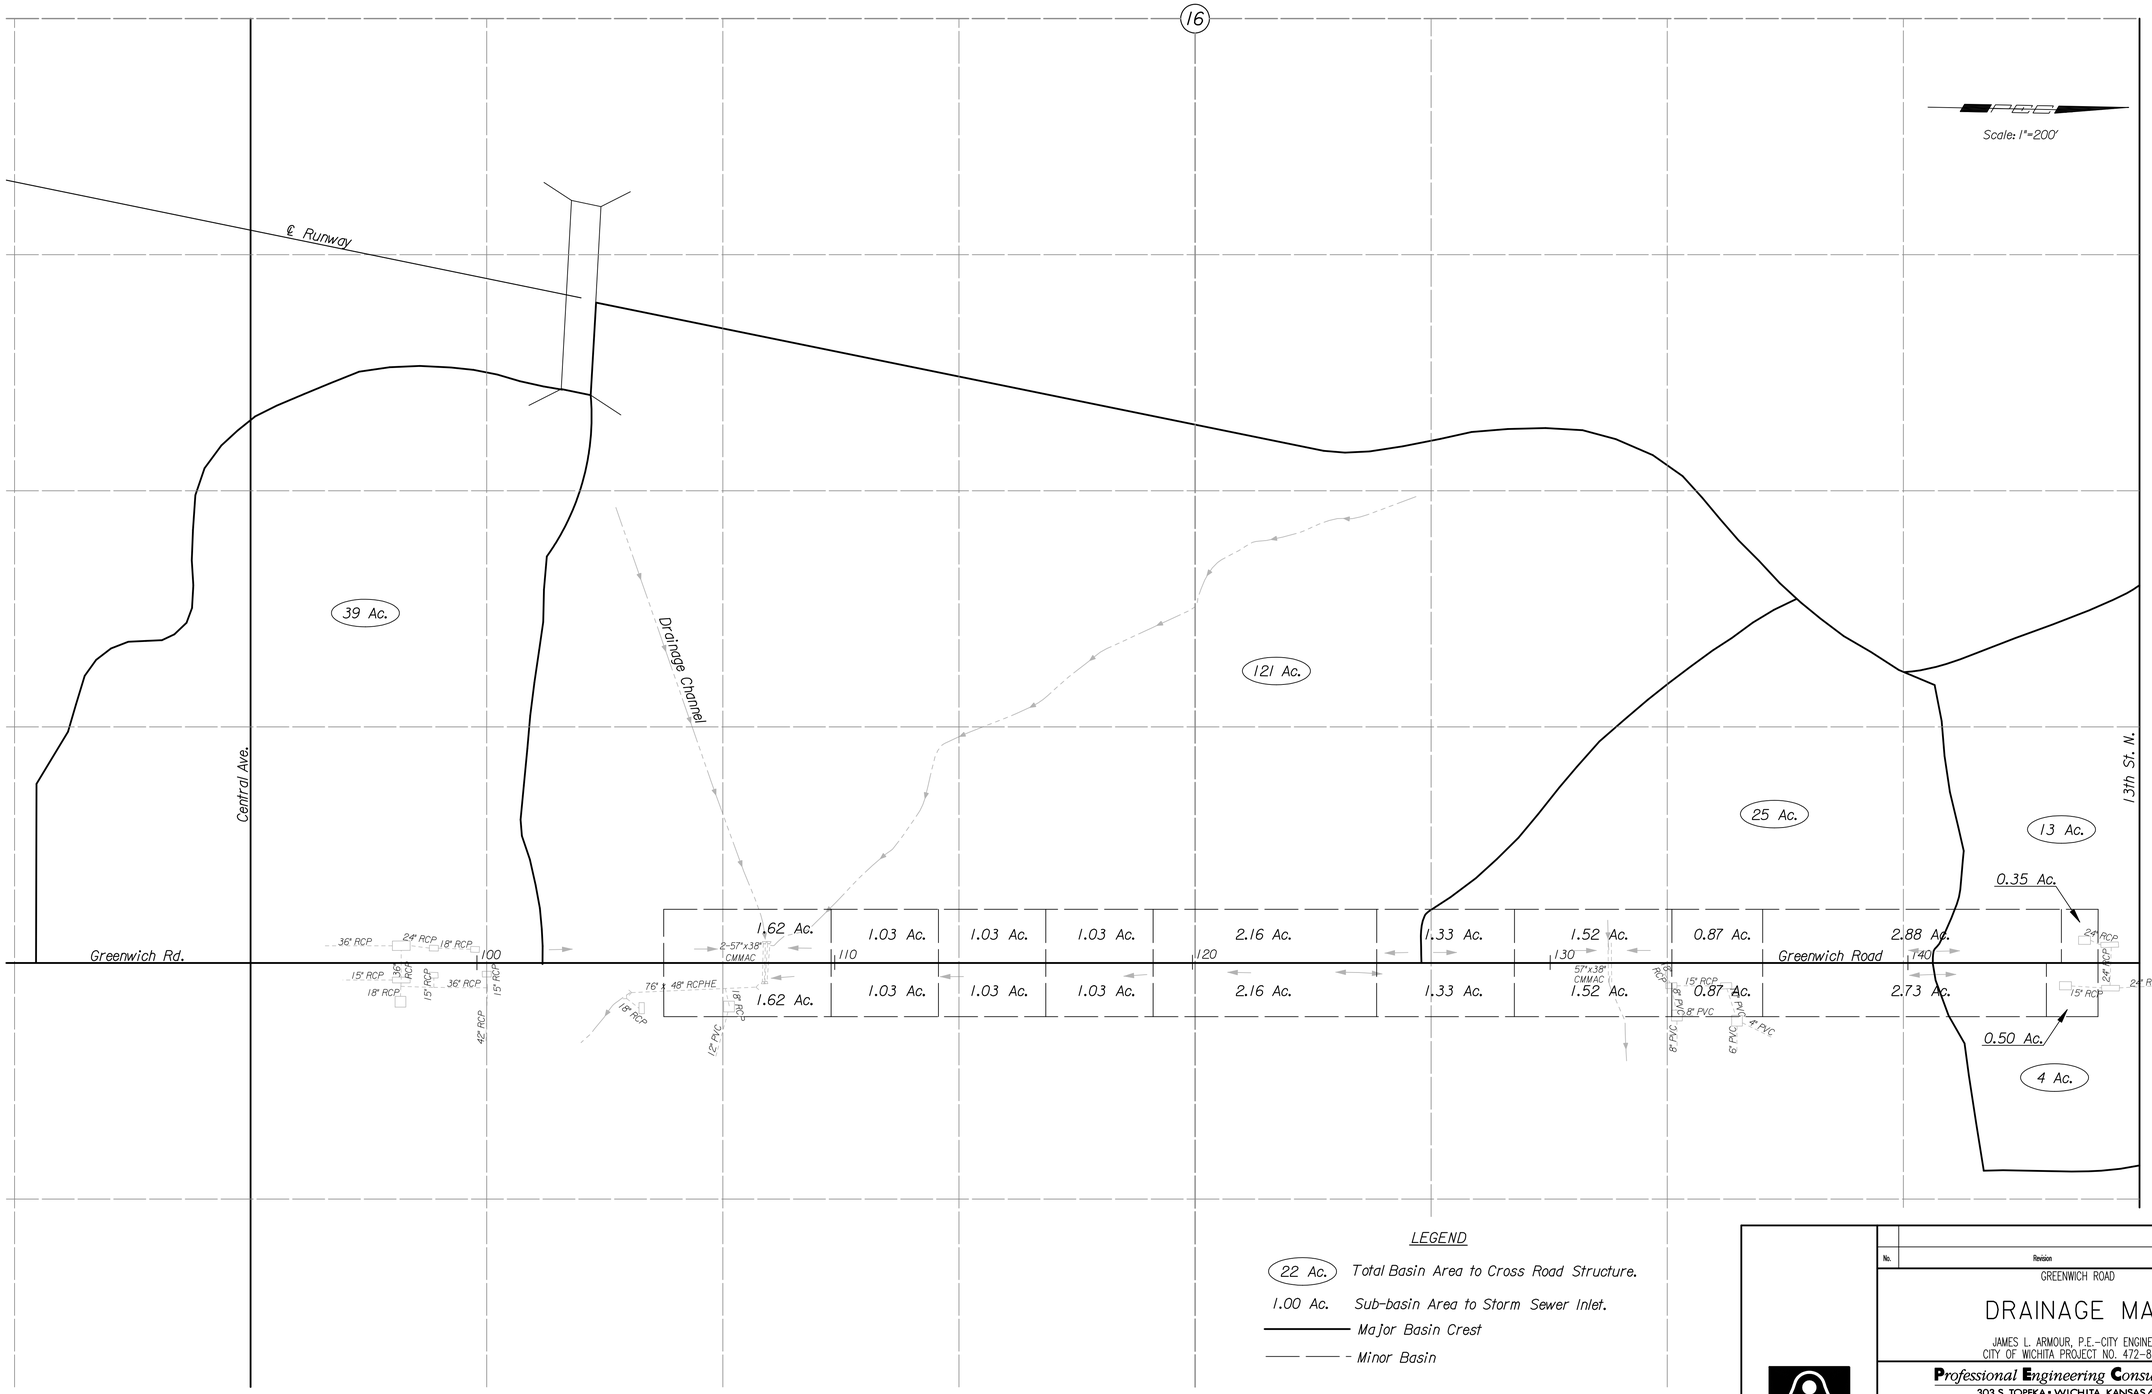

LEGEND

(22 Ac.) Total Basin Area to Cross Road Structure.

1.00 Ac. Sub-basin Area to Storm Sewer Inlet.

Major Basin Crest

Minor Basin

Note: Cross-road drainage structures shown are those existing prior to project improvements

No.	Revision	By	Date

GREENWICH ROAD

DRAINAGE MAP

JAMES L. ARMOUR, P.E.–CITY ENGINEER
CITY OF WICHITA PROJECT NO. 472-84435

Professional Engineering Consultants, P.A.
303 S. TOPEKA • WICHITA, KANSAS 67202
316-262-2691 • FAX 316-262-3003

Designed by	JPS	Job No.	06471
Drawn by	DRP	Date	June, 2007

DSNR: JPS OPER: SVB SCALE: 1"=200'
I:/2006/06471/06471-Drain Map.DGN 9-18-2006 16:00:00 LAST REV: 6-1-2007 BY: svb