PROJECT NO.	YEAR	SHEET NO.	TOTAL SHEETS
472-84435	2007	93	97

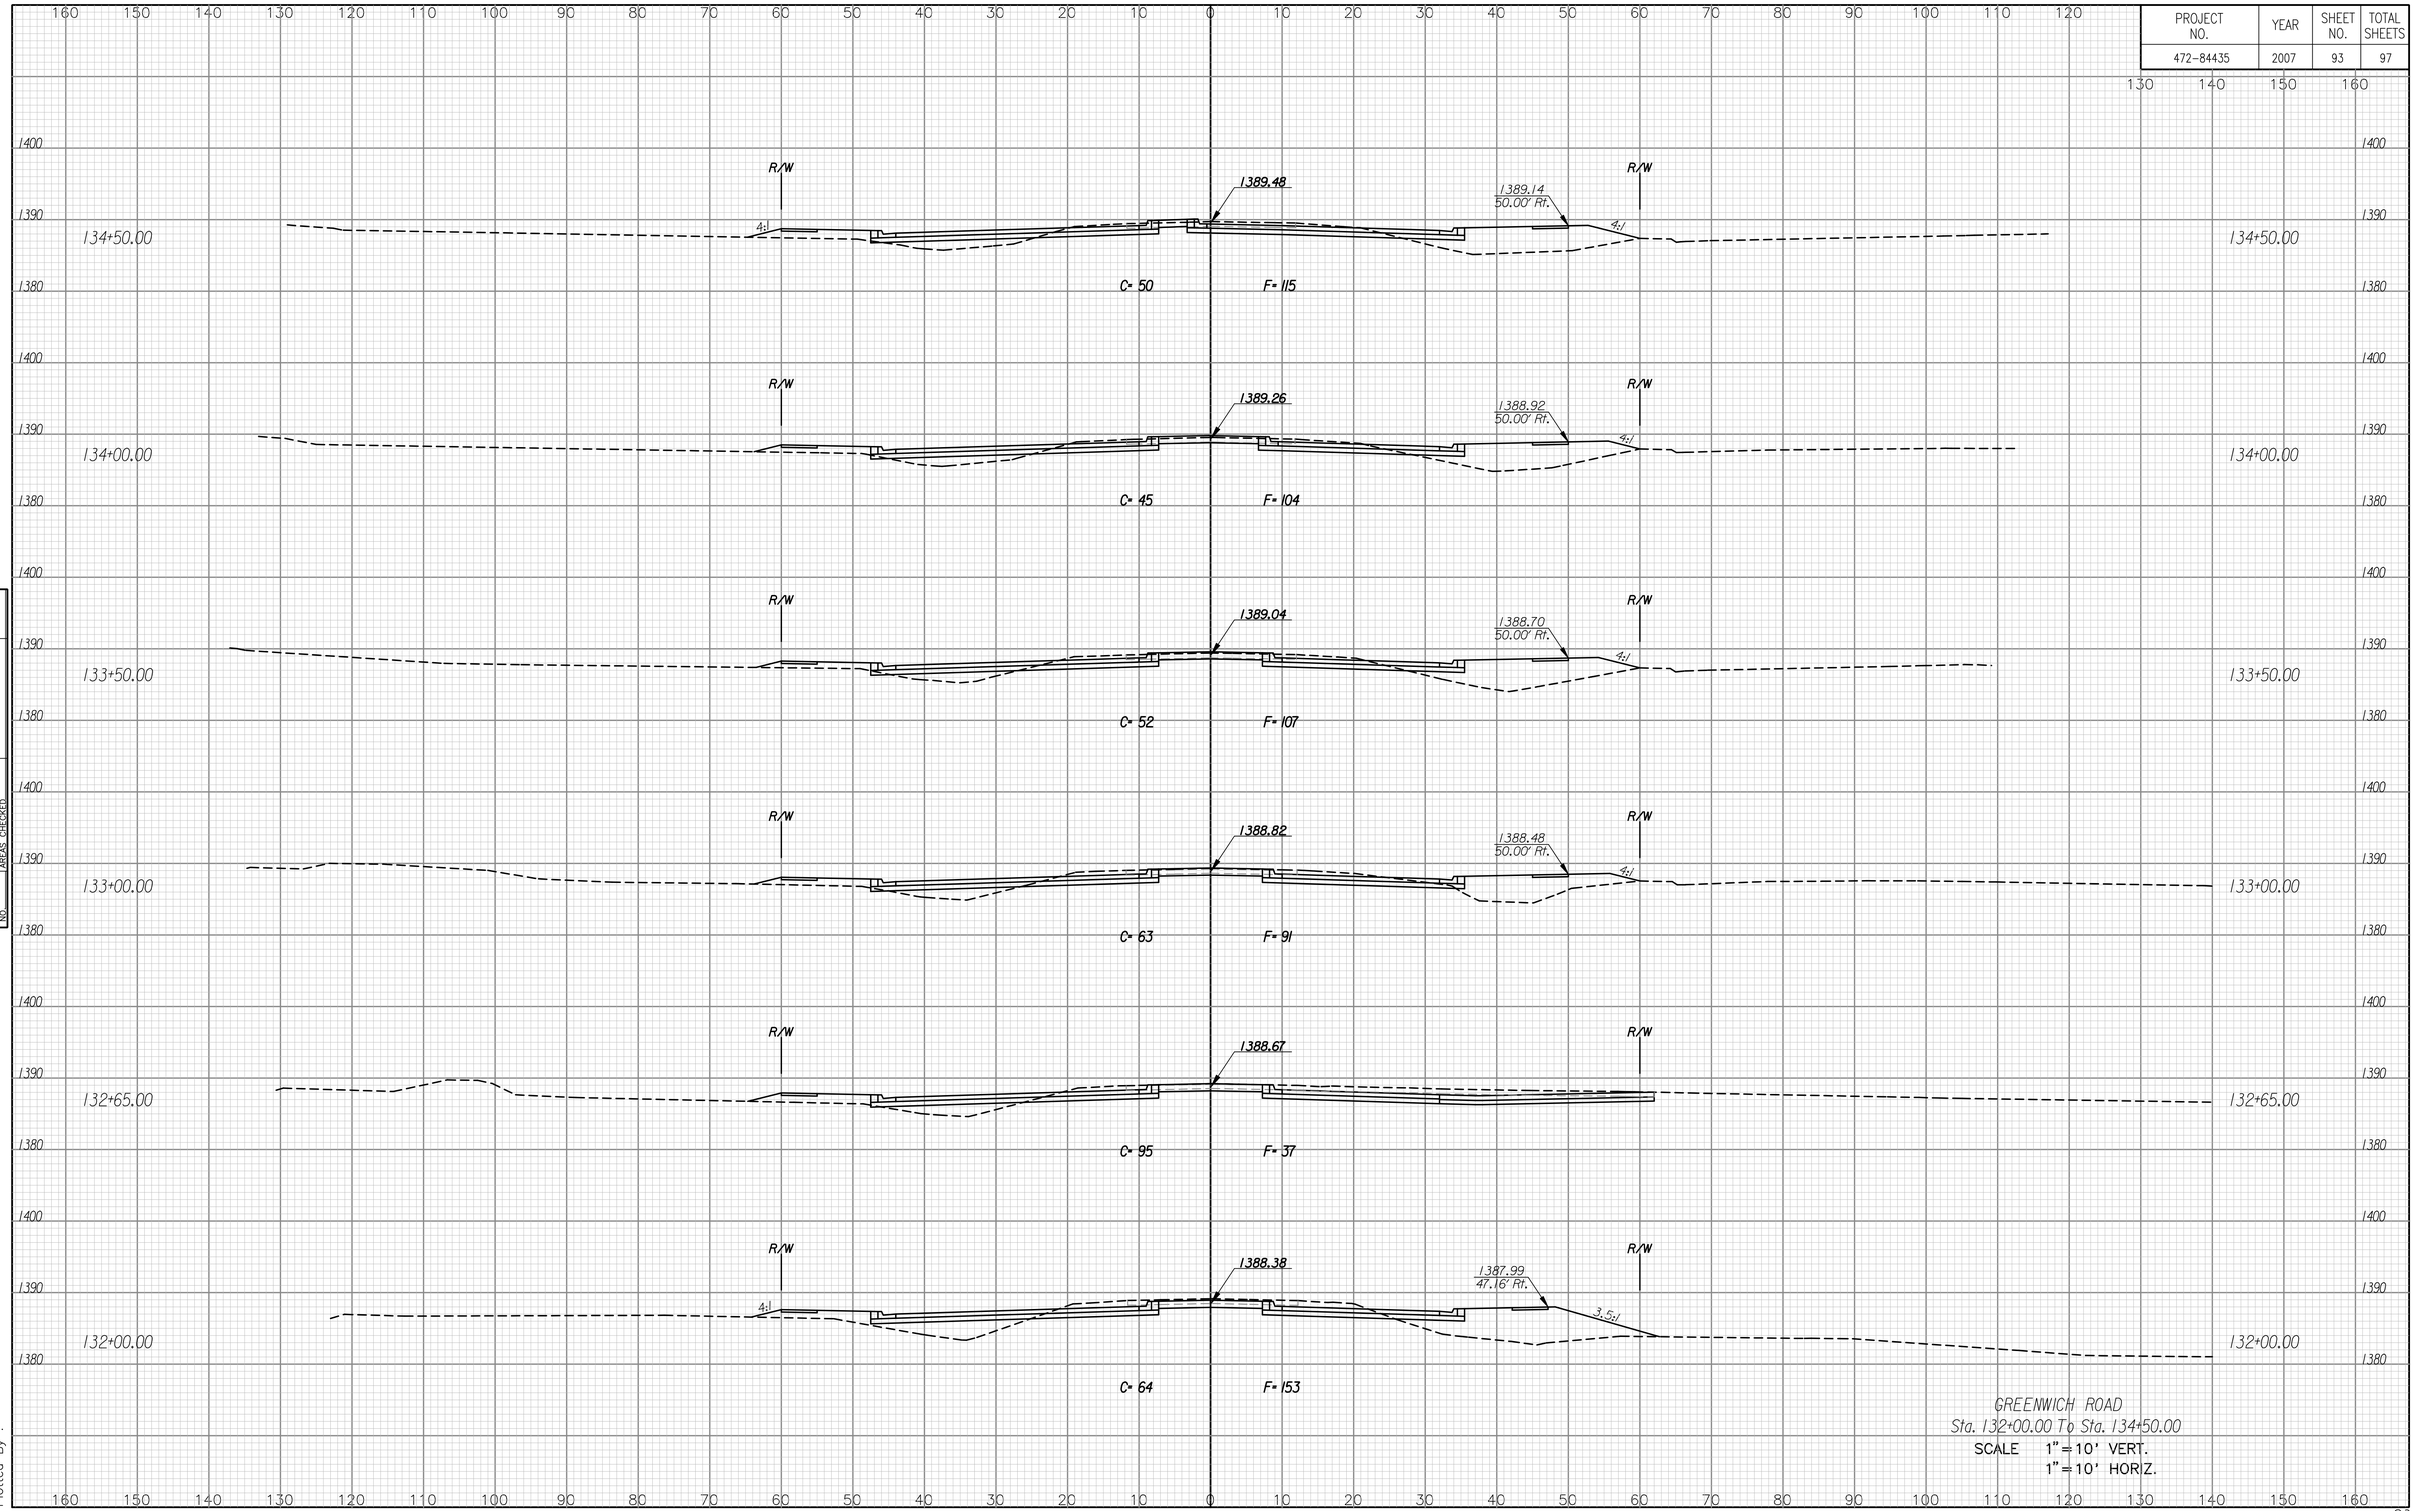

NOTE BOOK TEMPLATE
AREAS
AREAS CHECKED
NO.

Drawn By :
Plotted By :