

TRAFFIC SIGNALIZATION
FOR
GATEWAY CENTER ADDITION
CITY OF WICHITA
SEDGWICK COUNTY, KANSAS

PROJECT NO. 472-83095

JIM ARMOUR, P.E. - ACTING CITY ENGINEER

OCA # 765850

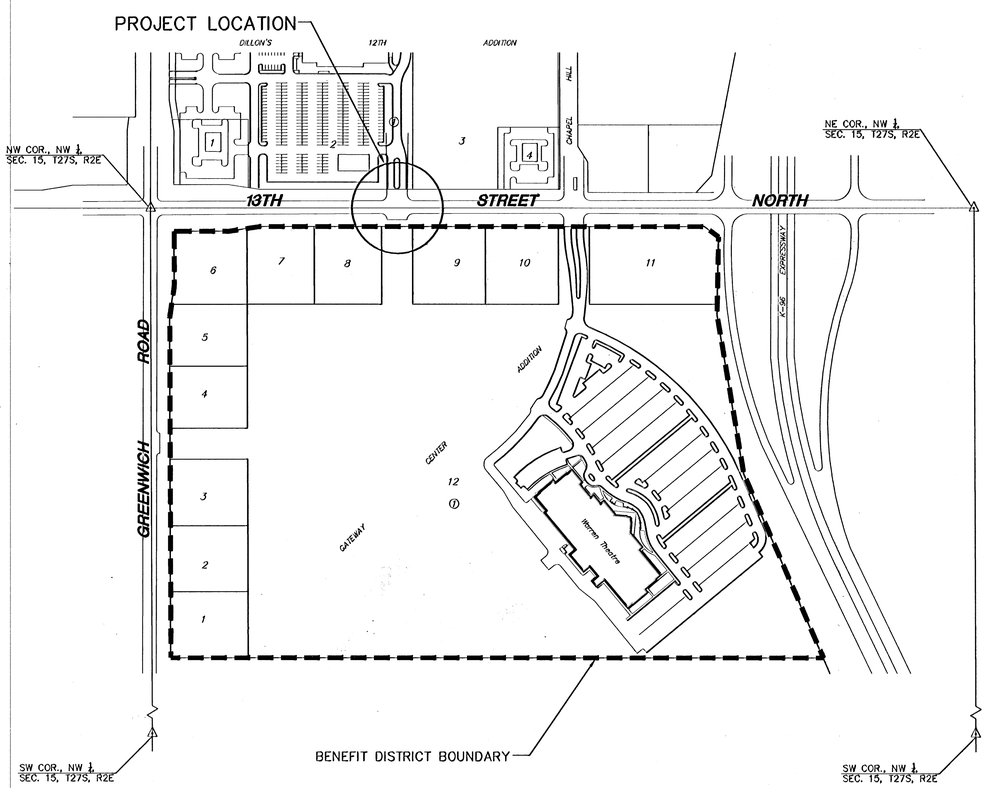

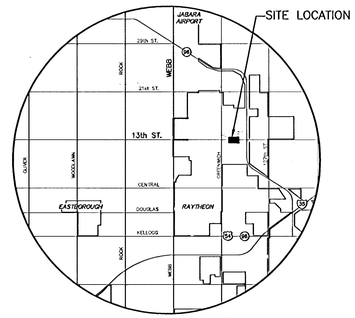

LOCATION MAP

N

SCALE: 1" = 200'

INDEX TO DRAWINGS

SHEET NO.	DESCRIPTION
1	TITLE SHEET
2	SIGNAL PLAN
3	WIRING PLAN
4	PAVEMENT MARKING
5	JUNCTION BOX
6	SIGNAL POLE DETAILS
7	POWER POLE DETAILS
8	PLAT

GREGORY J. ALLISON
LICENSED
11159
KANSAS
PROFESSIONAL ENGINEER
4/7/04

G:\DWL\98158\DWG\PAV\SIGNAL\98158SGT

MKEC ENGINEERING CONSULTANTS
411 N. WEBB ROAD
WICHITA, KS. 67206
316 - 684 - 9600

GATEWAY CENTER ADDITION
PROJECT NAME

SIGNALIZATION PLANS
SHEET TITLE

DFL	KKL	GJA
DESIGN BY:	DRAWN BY:	CHECKED BY:
APRIL 2004	98158SGT	1 / 8
DATE	JOB NO.	SHEET/OF