
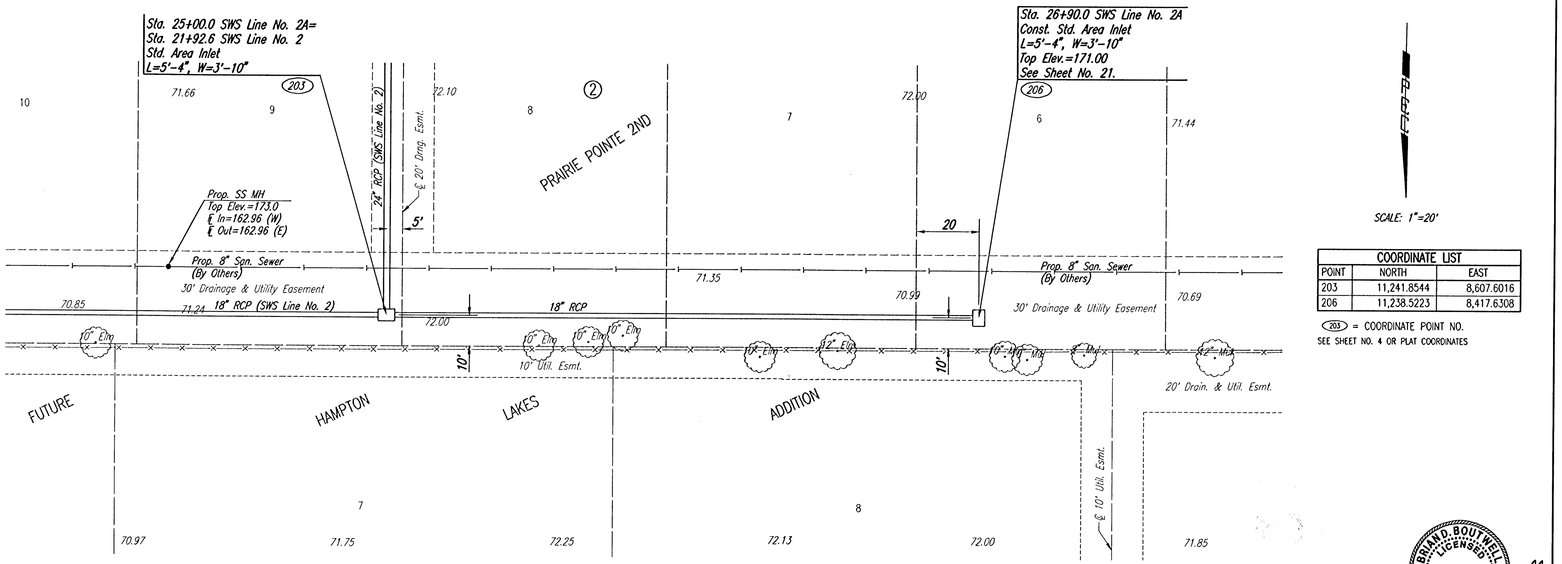



| COORDINATE LIST | | |
|---|---|---|
| POINT | NORTH | EAST |
| 203 | 11,241.8544 | 8,607.6016 |
| 206 | 11,238.5223 | 8,417.6308 |

(203) = COORDINATE POINT NO.
SEE SHEET NO. 4 OR PLAT COORDINATES

BRIAN D. BOUTWELL
LICENSED
10889
PROFESSIONAL ENGINEER
9/27/05

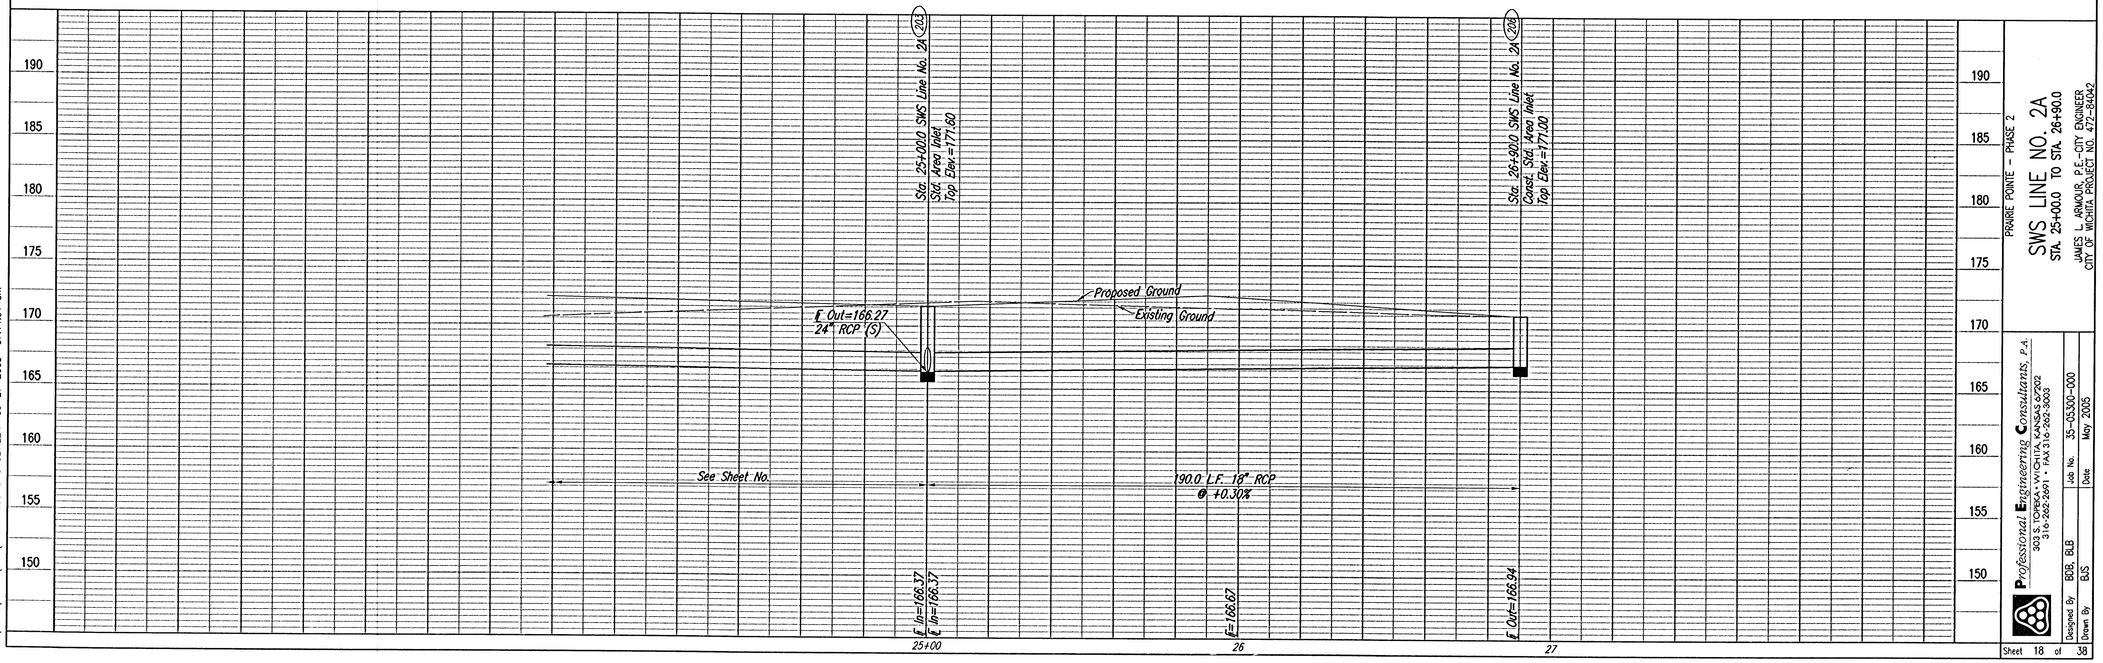


PLAN CHECKED CHECKED DATE BY

PROFILE CHECKED CHECKED DATE BY

PRAIRIE POINTE - PHASE 2

# SWS LINE NO. 2A
STA. 25+00.0 TO STA. 26+90.0

JAMES L. ARMOUR, P.E.-CITY ENGINEER
CITY OF WICHITA, PROJECT NO. 472-84042


Professional Engineering Consultants, P.A.
303 S. TOPEKA • WICHITA, KANSAS 67202
316.262.2691 • FAX 316.262.8003


Designed By: BDB, BLB
Drawn By: BLS
Job No.: 35-05300-000
Date: May 2005



DSNR: BLB OPER: BJS SCALE: 1=20.00
Q:\2005\05300\000\05300-000-C-SWSLINE2A 09-27-2005 07:14:01 am