

BENCHMARK:
R.R. SPIKE IN HLP, 150' E. & 30' S. OF THE S.W. COR., S.E. 1/4, SEC. 12-26-1W.
ELEV. = 1339.96 M.S.L.
ELEV. = 151.56 City Datum

"O" IN OPEN, TOP FLANGE OF FIRE HYDRANT AT THE S.W. CORNER OF 61ST. ST. N. & MERIDIAN AVE.
ELEV. = 1339.16 M.S.L.
ELEV. = 151.76 City Datum

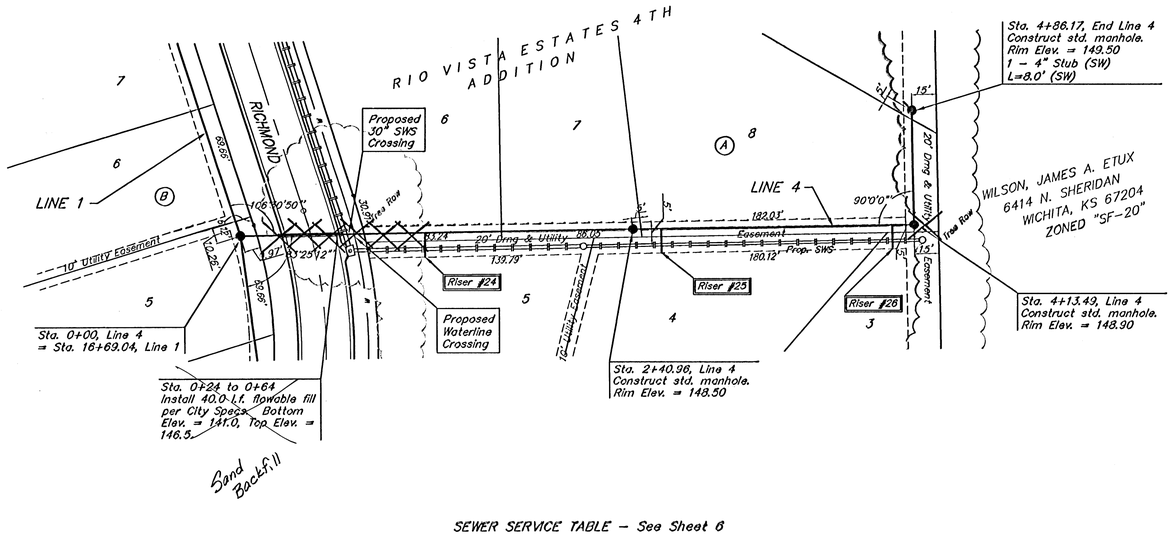

Scale: 1" = 40' Horizontal
1" = 5' Vertical
• = Iron

SEWER SERVICE TABLE - See Sheet 6

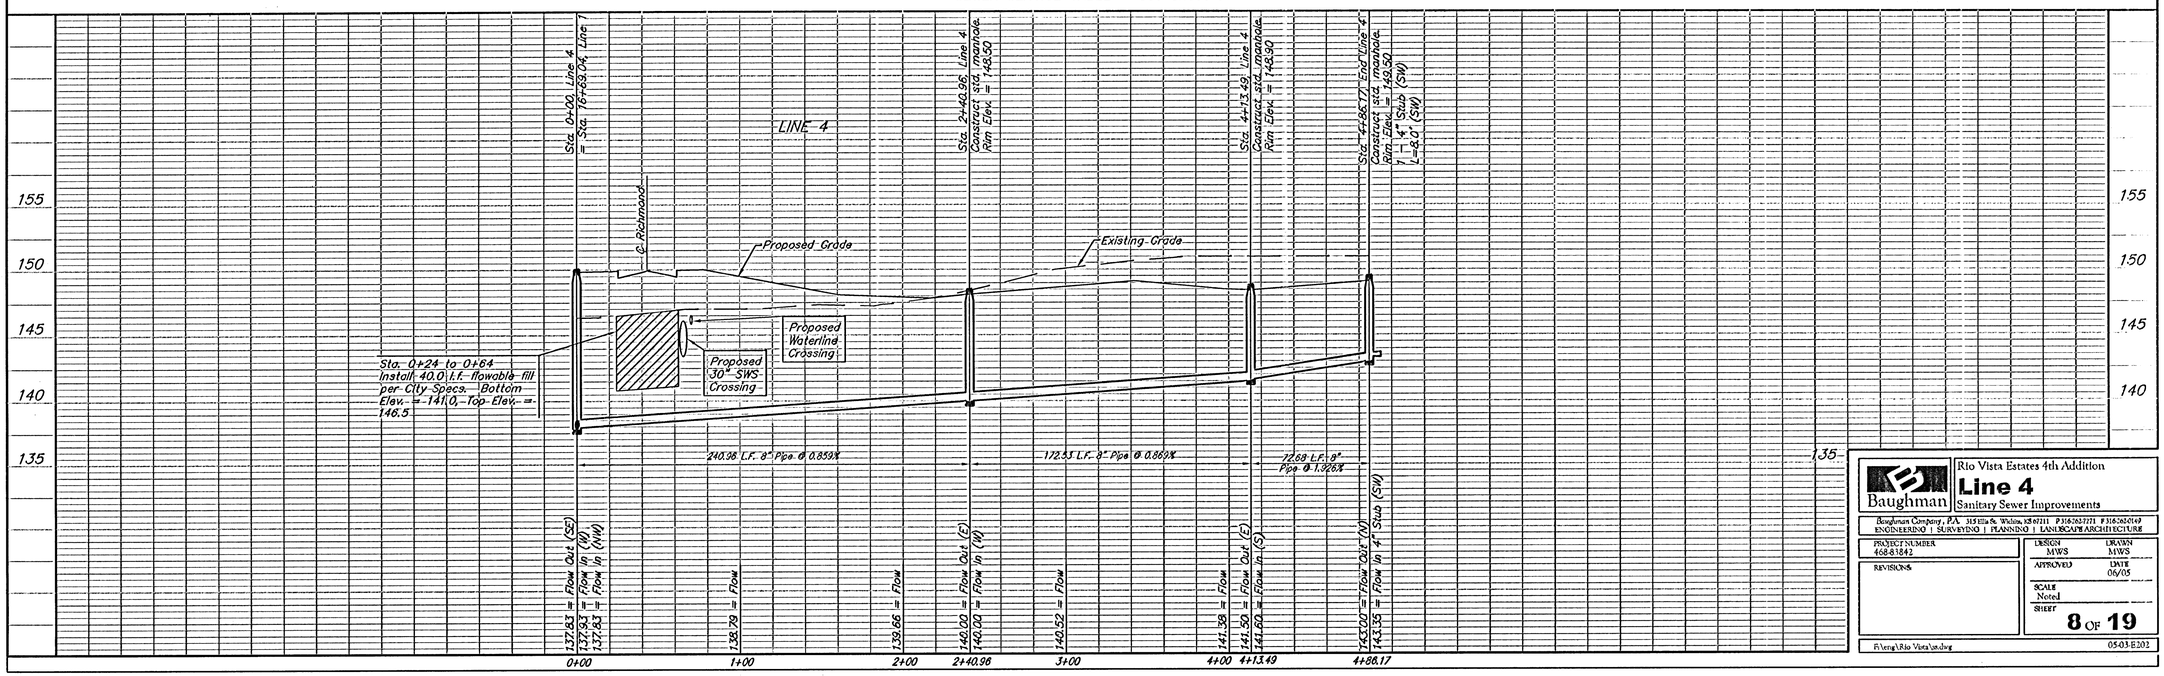

Denotes Trees to be Removed by the Sanitory Sewer Contractor

Baughman

Rio Vista Estates 4th Addition
Line 4
Sanitary Sewer Improvements

Baughman Company, P.A. 319 Ella St. Wichita, KS 67211 P 316.262.7271 F 316.262.0149
ENGINEERING | SURVEYING | PLANNING | LANDSCAPE ARCHITECTURE

PROJECT NUMBER	DESIGN	DRAWN
468.81842	MWS	MWS
REVISIONS	APPROVED	DATE 06/05
	SCALE Noted	
	SHEET	8 OF 19

F:\eng\Rio Vista\ln.dwg 05-03-E202