

THE WATERFRONT FOURTH ADD.
SANITARY SEWER PLANS
PHASE 1

COORDINATE TABLE		
DESCRIPTION	*NORTHING*	*EASTING*
MH 1-1	*1696544.35*	*1681957.02*
MH 1-2	*1696497.23*	*1682061.03*
MH 1-3	*1696447.01*	*1682168.68*
MH 1-4	*1696370.45*	*1682294.36*

THE WATERFRONT FOURTH ADDITION

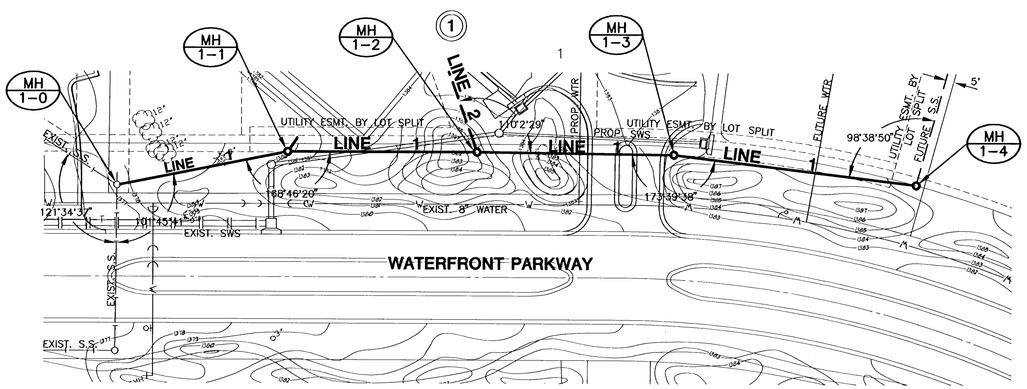

THE WATERFRONT ADDITION

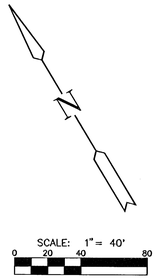


PLAN LINE 1

SCALE: 1"=40'

PROFILE LINE 1

SCALE: HORIZ. 1"=40'
SCALE: VERT. 1"=5'

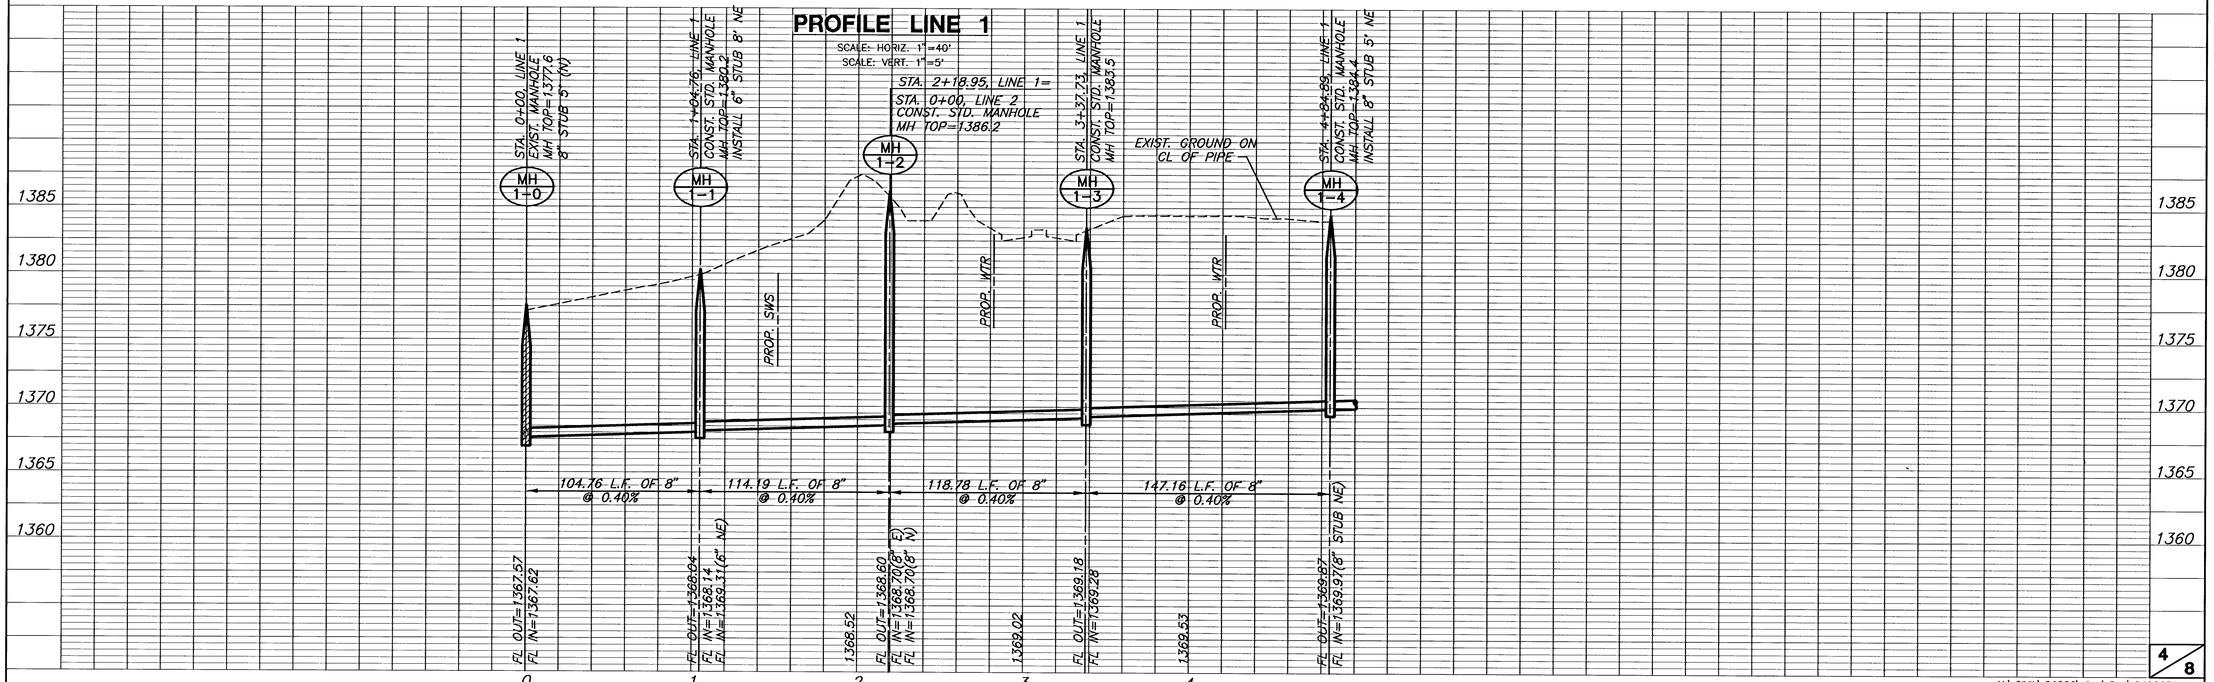

H:\CIVIL\04026\dwg\San\04026B1.dwg