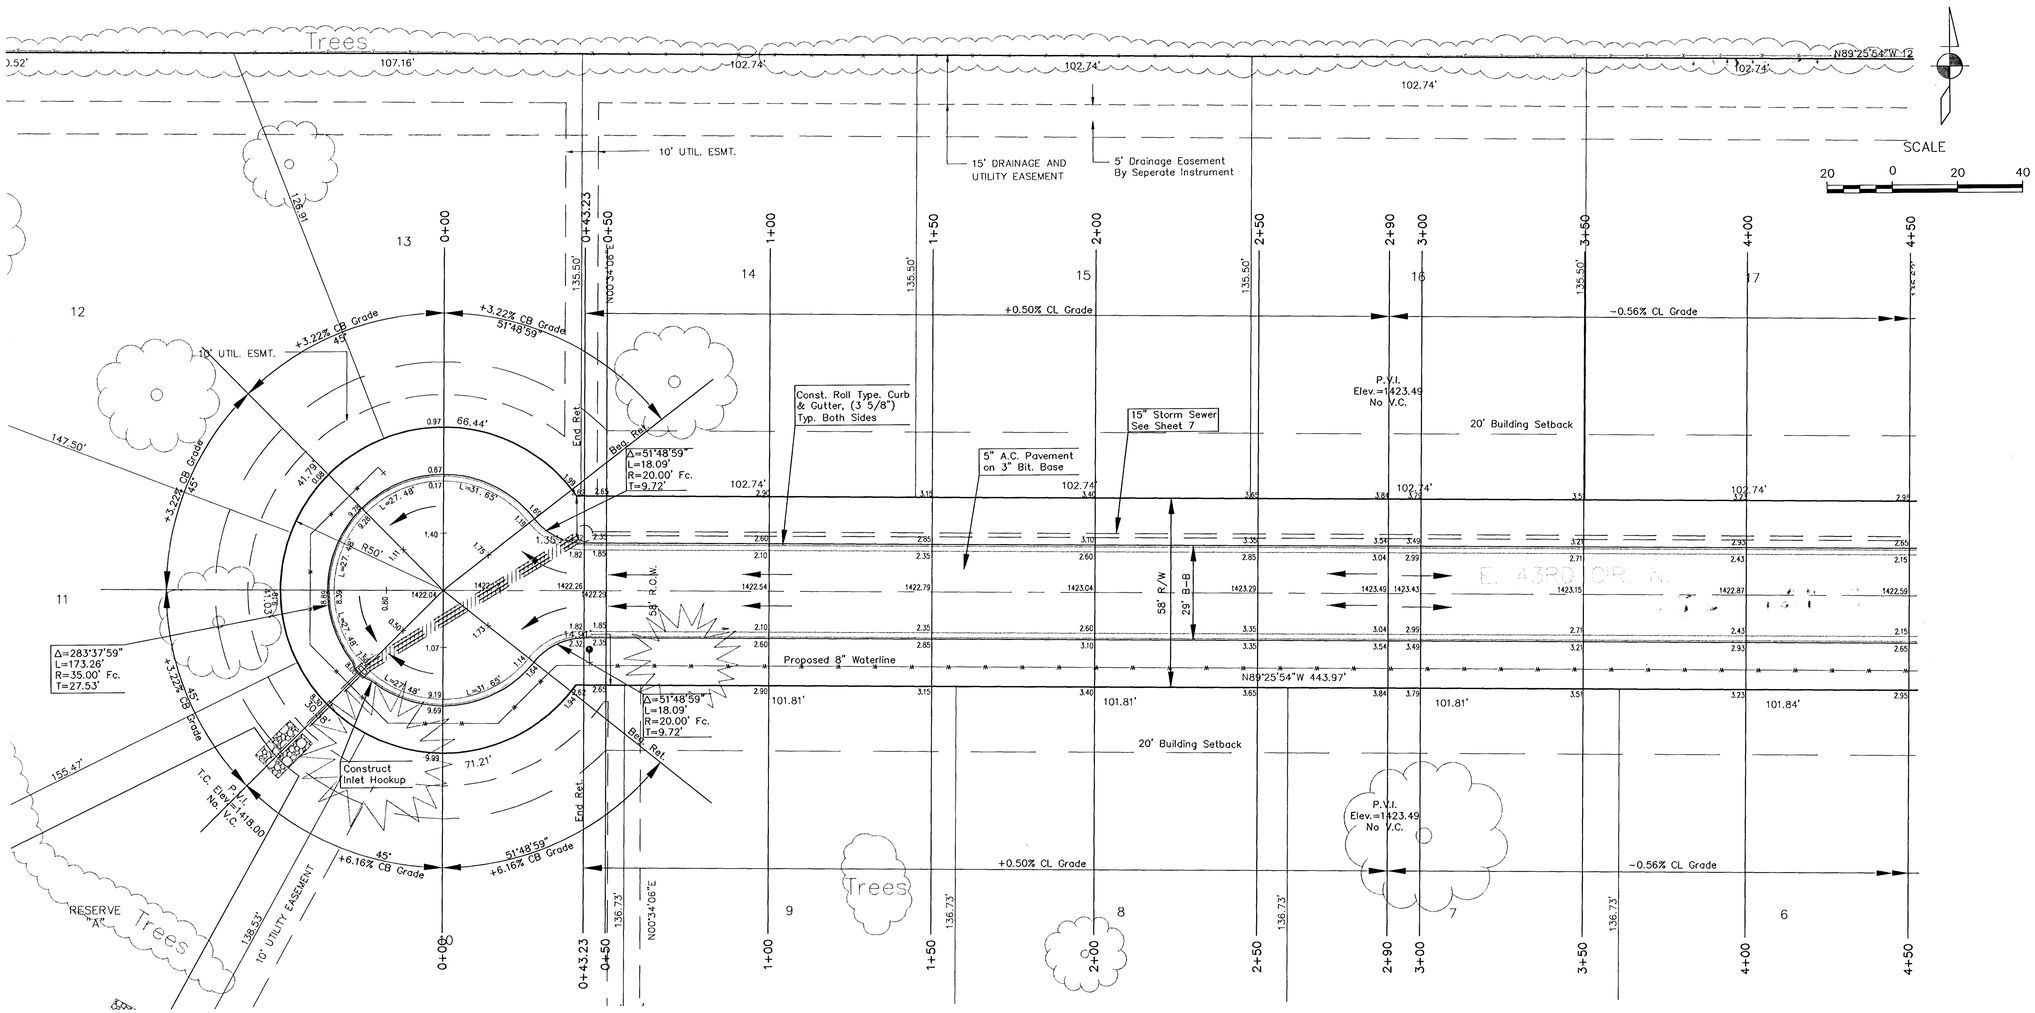


Subtract 0.25' From All Top of Curb Elevations

© M Consulting, Inc.

316.265-2870

PROJECT NUMBER	AM NO.
472-84027	02153-05

DESIGN	DRAWN	FILE	DATE	SCALE
TA	SS	pavia	12/23/04	Graphic

SANDPLUM ADDITION

E. 43RD CIR. N.

WICHITA, KANSAS

SHEET 4 OF 35

REVISED

I:\02153\02153-05\04_pavia.dwg Wed Jan 05 08:11:32 2005 Steve Schmidt-Poe & Associates of Kansas, Inc.