
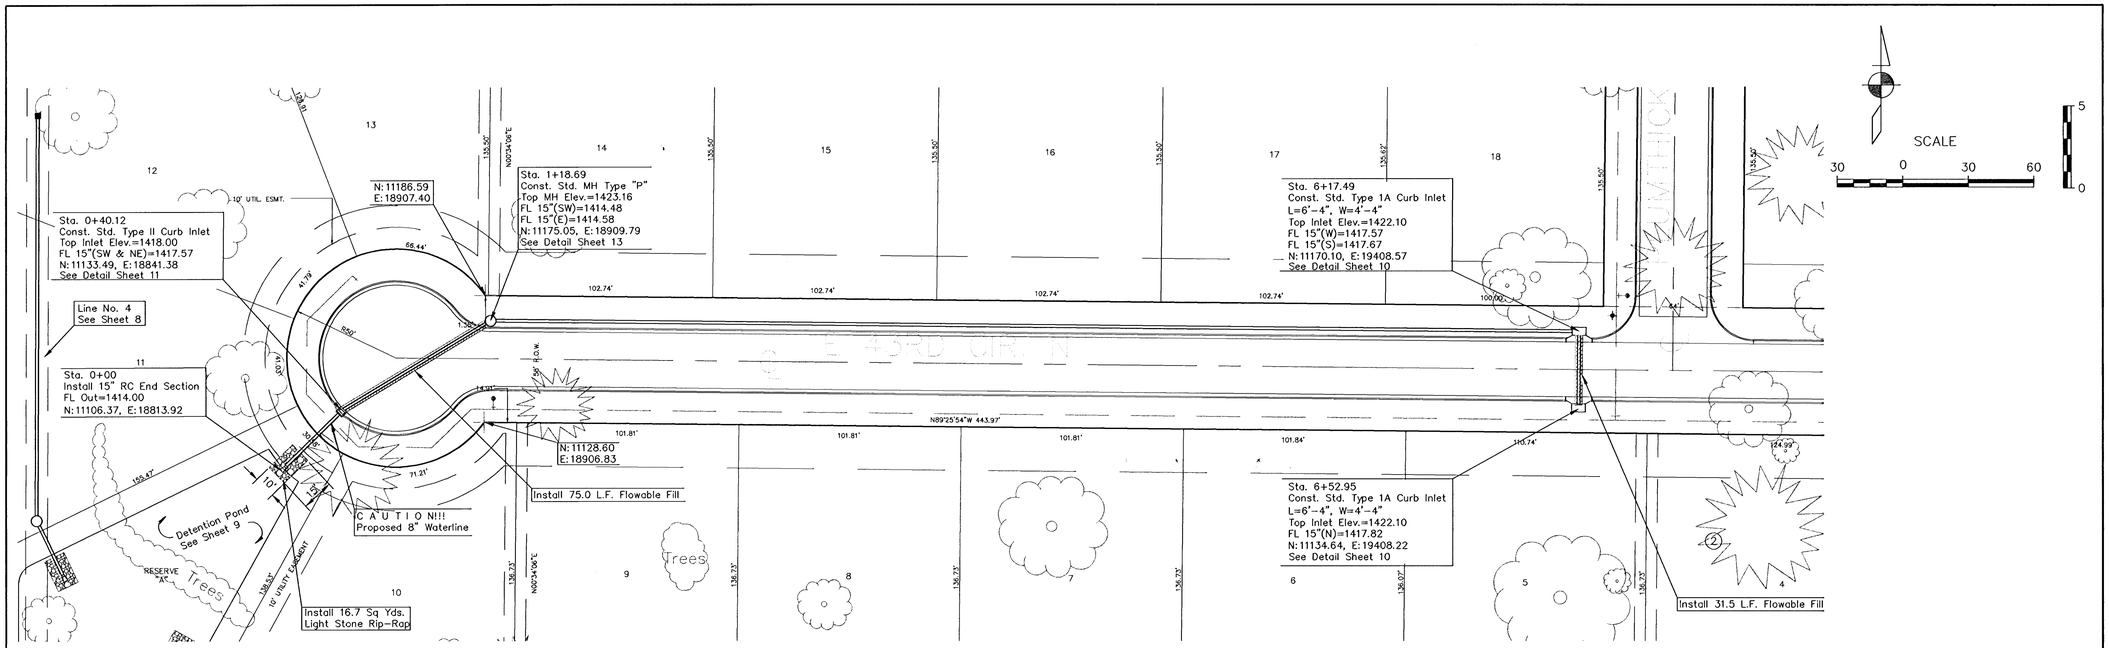


NOTE:
Remove trees only as necessary for storm sewer construction.

LINE NO. 1

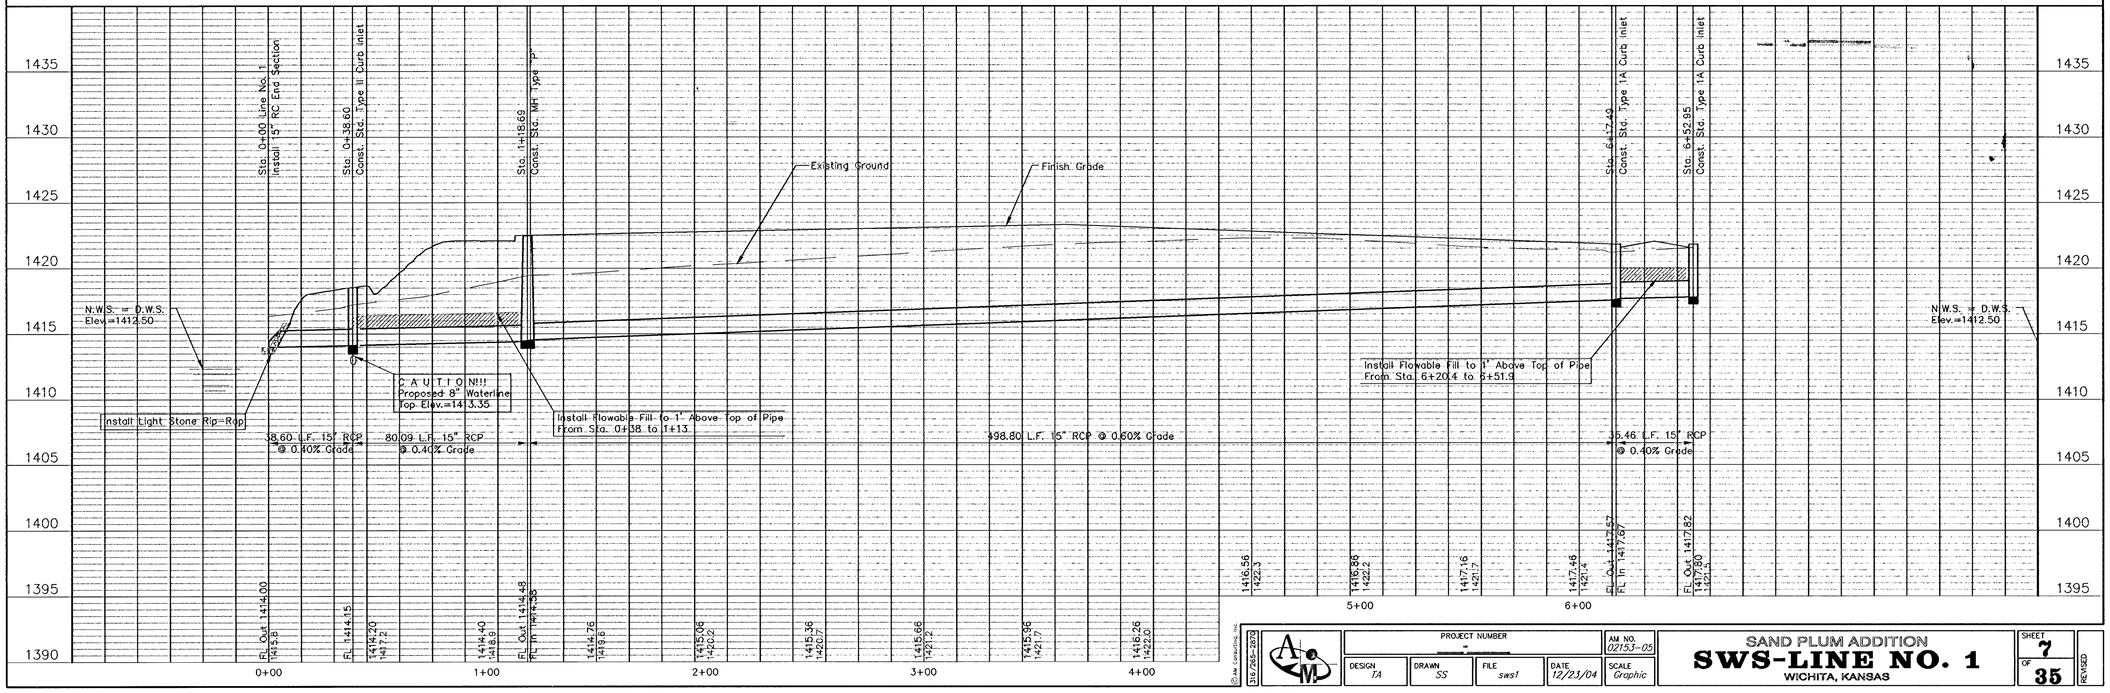

© SM Consulting, Inc.

316/265-2093	PROJECT NUMBER		AM. NO. 02153-05	SAND PLUM ADDITION	SHEET 7	
	DESIGN 1A	DRAWN SS	FILE sws1	DATE 12/23/04	SCALE Graphic	SWS-LINE NO. 1 WICHITA, KANSAS	OF 35	REVISED

I:\02153\02153-05\07_sws.dwg Wed Jan 05 08:13:07 2005 Steve Schmidt-Poe & Associates of Kansas, Inc.