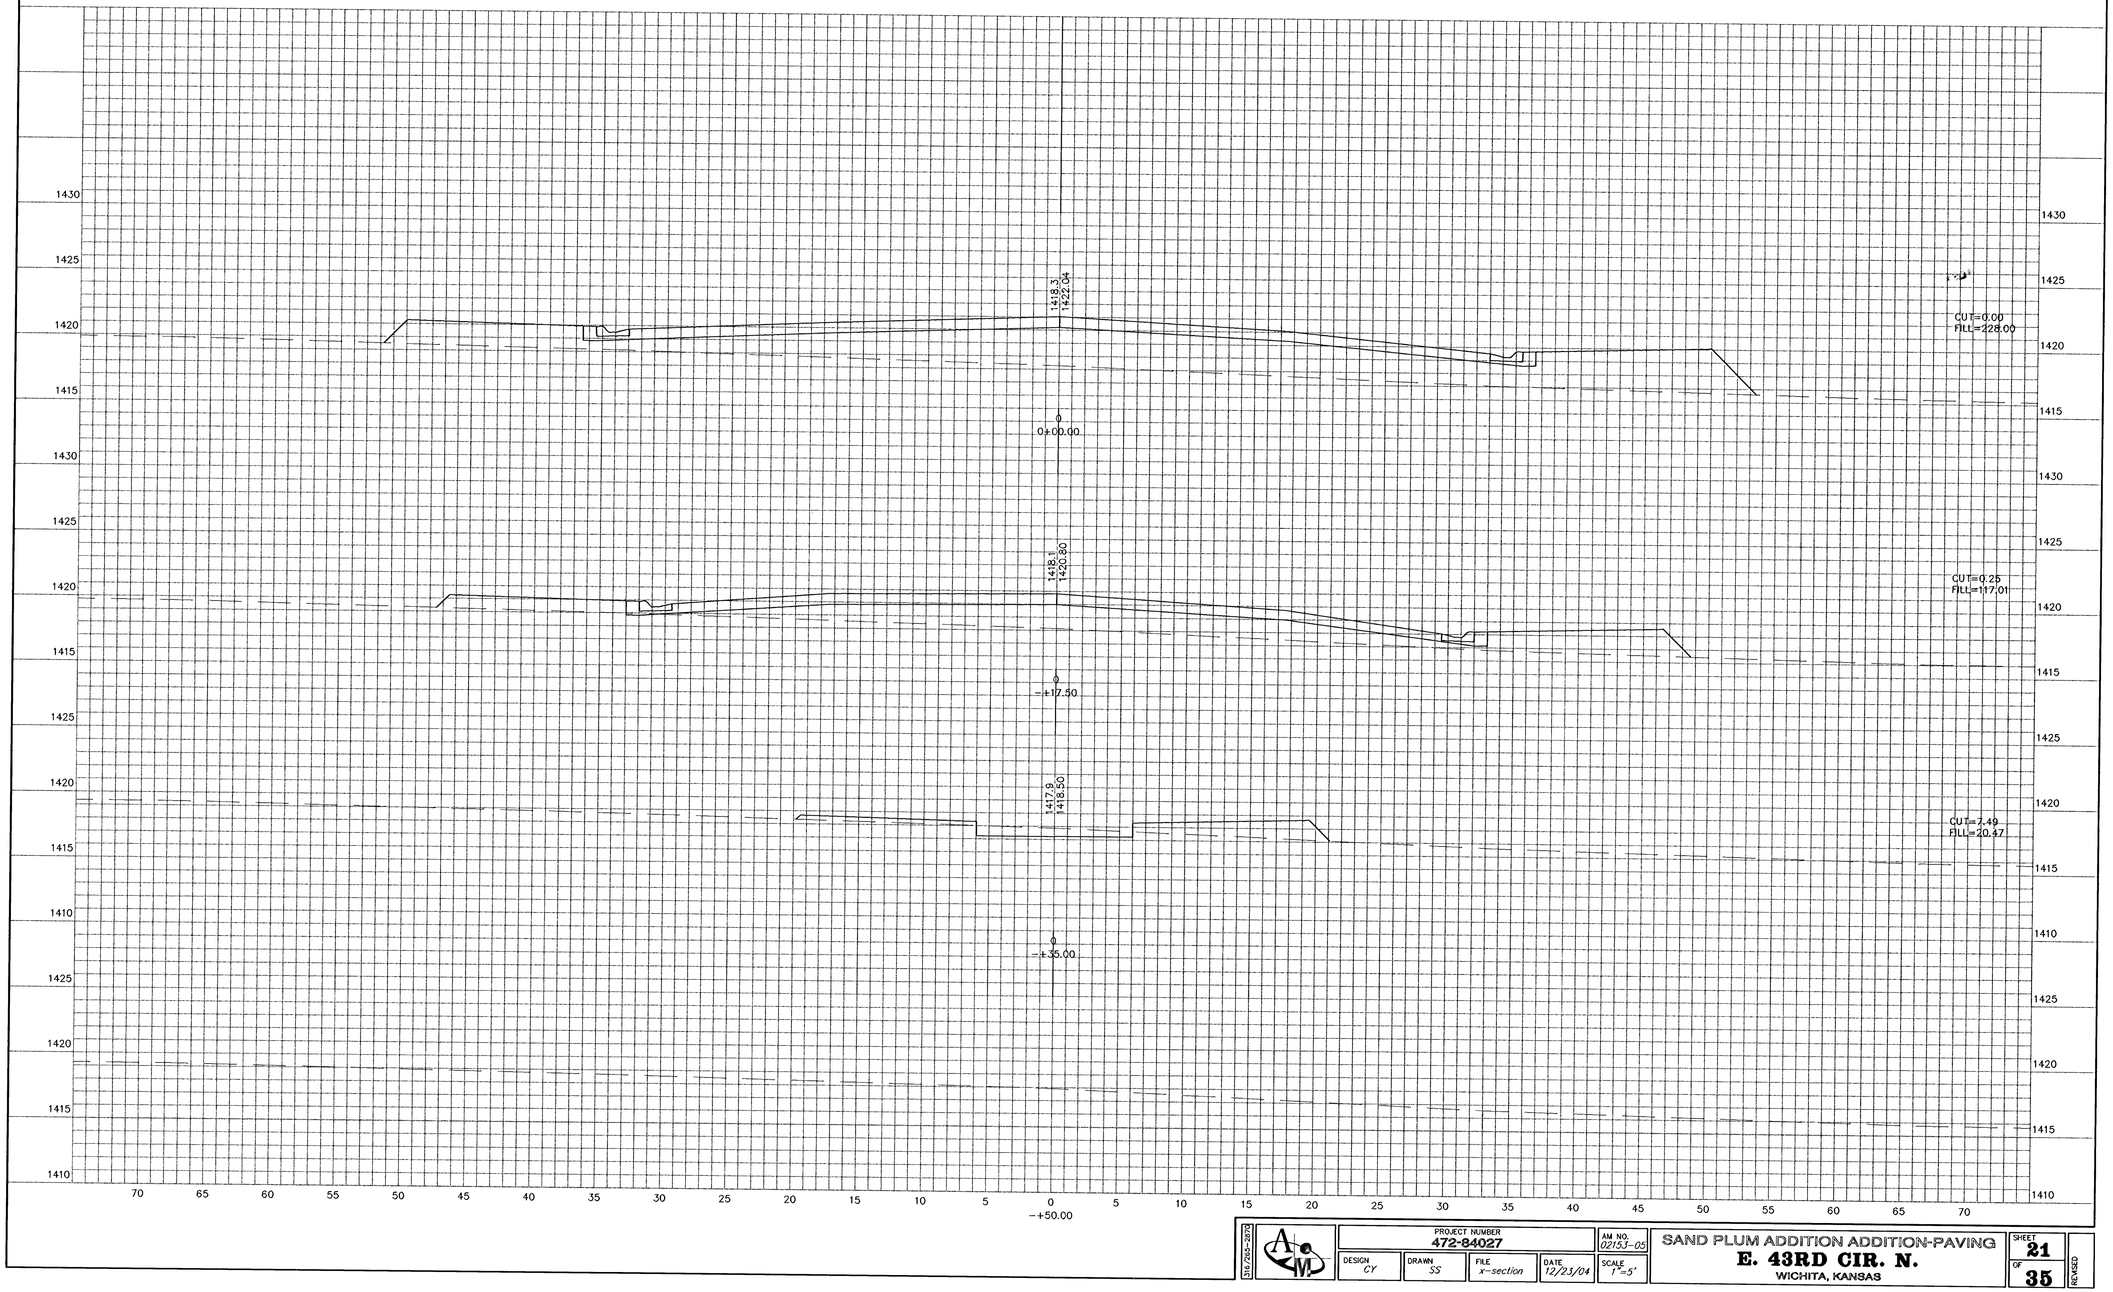


316-265-2809		PROJECT NUMBER 472-84027			AM NO. 0215J-05	SAND PLUM ADDITION ADDITION-PAVING	SHEET 21
		DESIGN CY	DRAWN SS	FILE x-section	DATE 12/23/04	SCALE 1"=5'	E. 43RD CIR. N. WICHITA, KANSAS	OF 35	REVISED

I:\0215J\0215J-05\21-01_x-section.dwg Wed Jan 05 10:10:12 2005 Steve Schmidt-Poe & Associates of Kansas, Inc.