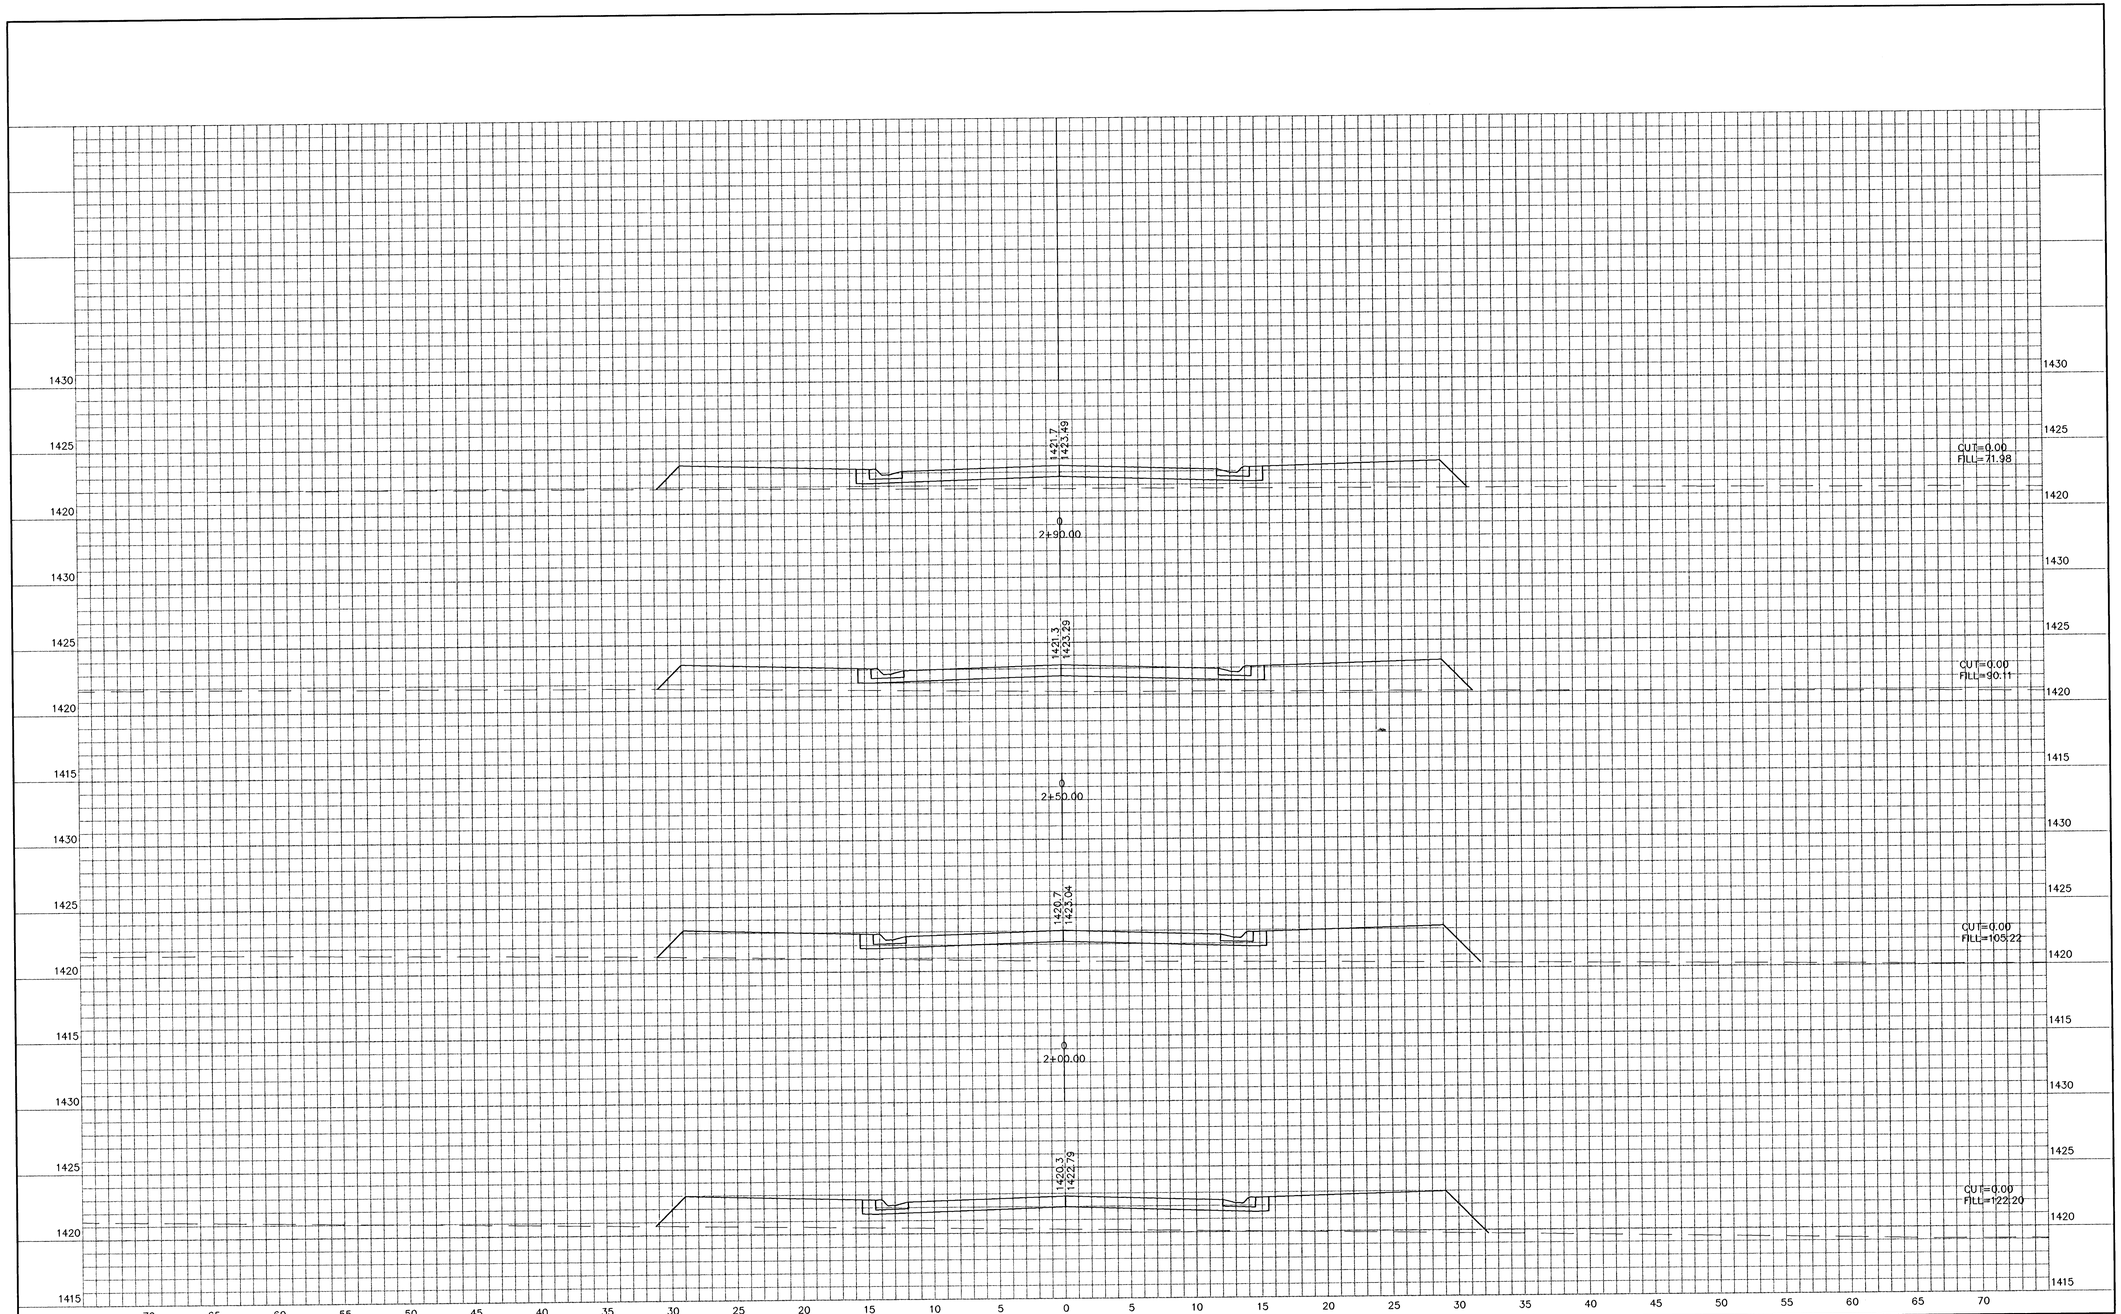


316/265-2870		PROJECT NUMBER 472-84027		AM NO. 02153-05	SAND PLUM ADDITION ADDITION-PAVING	SHEET 23	
	DESIGN CY	DRAWN SS	FILE x-section	DATE 12/23/04	SCALE 1"=5'	E. 43RD CIR. N. WICHITA, KANSAS	OF 35	REVISED

I:\21\02153\02153-0521-31_x-section.dwg Wed Jan 05 08:16:54 2005 Steve Schmidt-Poe & Associates of Kansas, Inc.