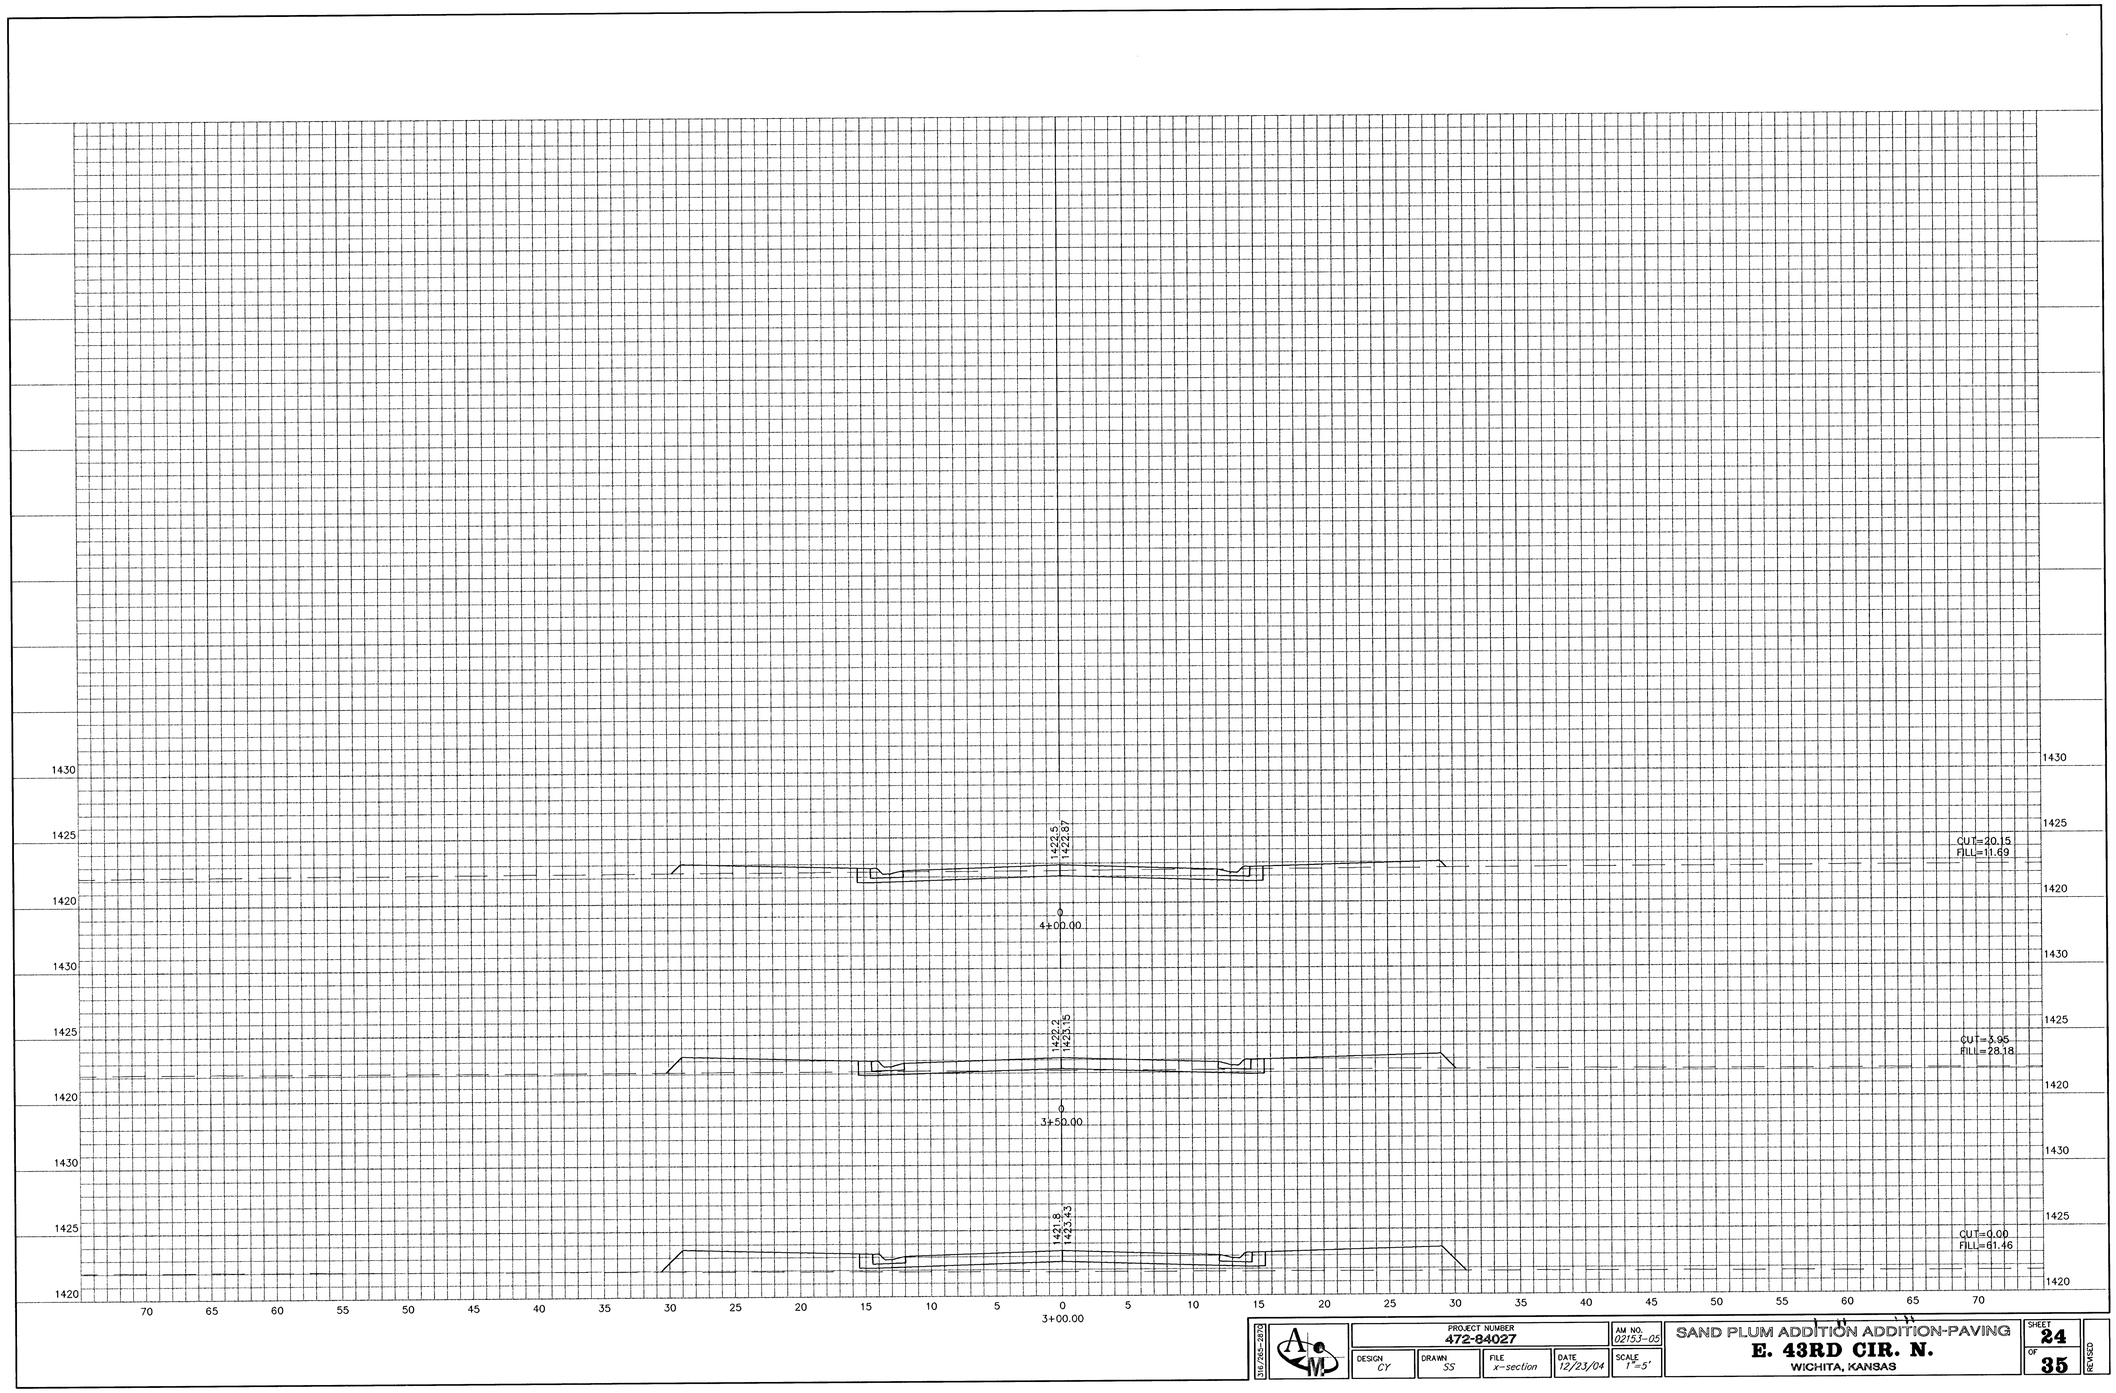


316/265-2870

PROJECT NUMBER	AM NO.
472-84027	02153-05

DESIGN	DRAWN	FILE	DATE	SCALE
CY	SS	x-section	12/23/04	1"=5'

SAND PLUM ADDITION ADDITION-PAVING

E. 43RD CIR. N.

WICHITA, KANSAS

SHEET 24 OF 35

REVISED

I:\21\02153\02153-05\21-31_x-section.dwg Wed Jan 05 08:16:54 2005 Steve Schmidt-Poe & Associates of Kansas, Inc.