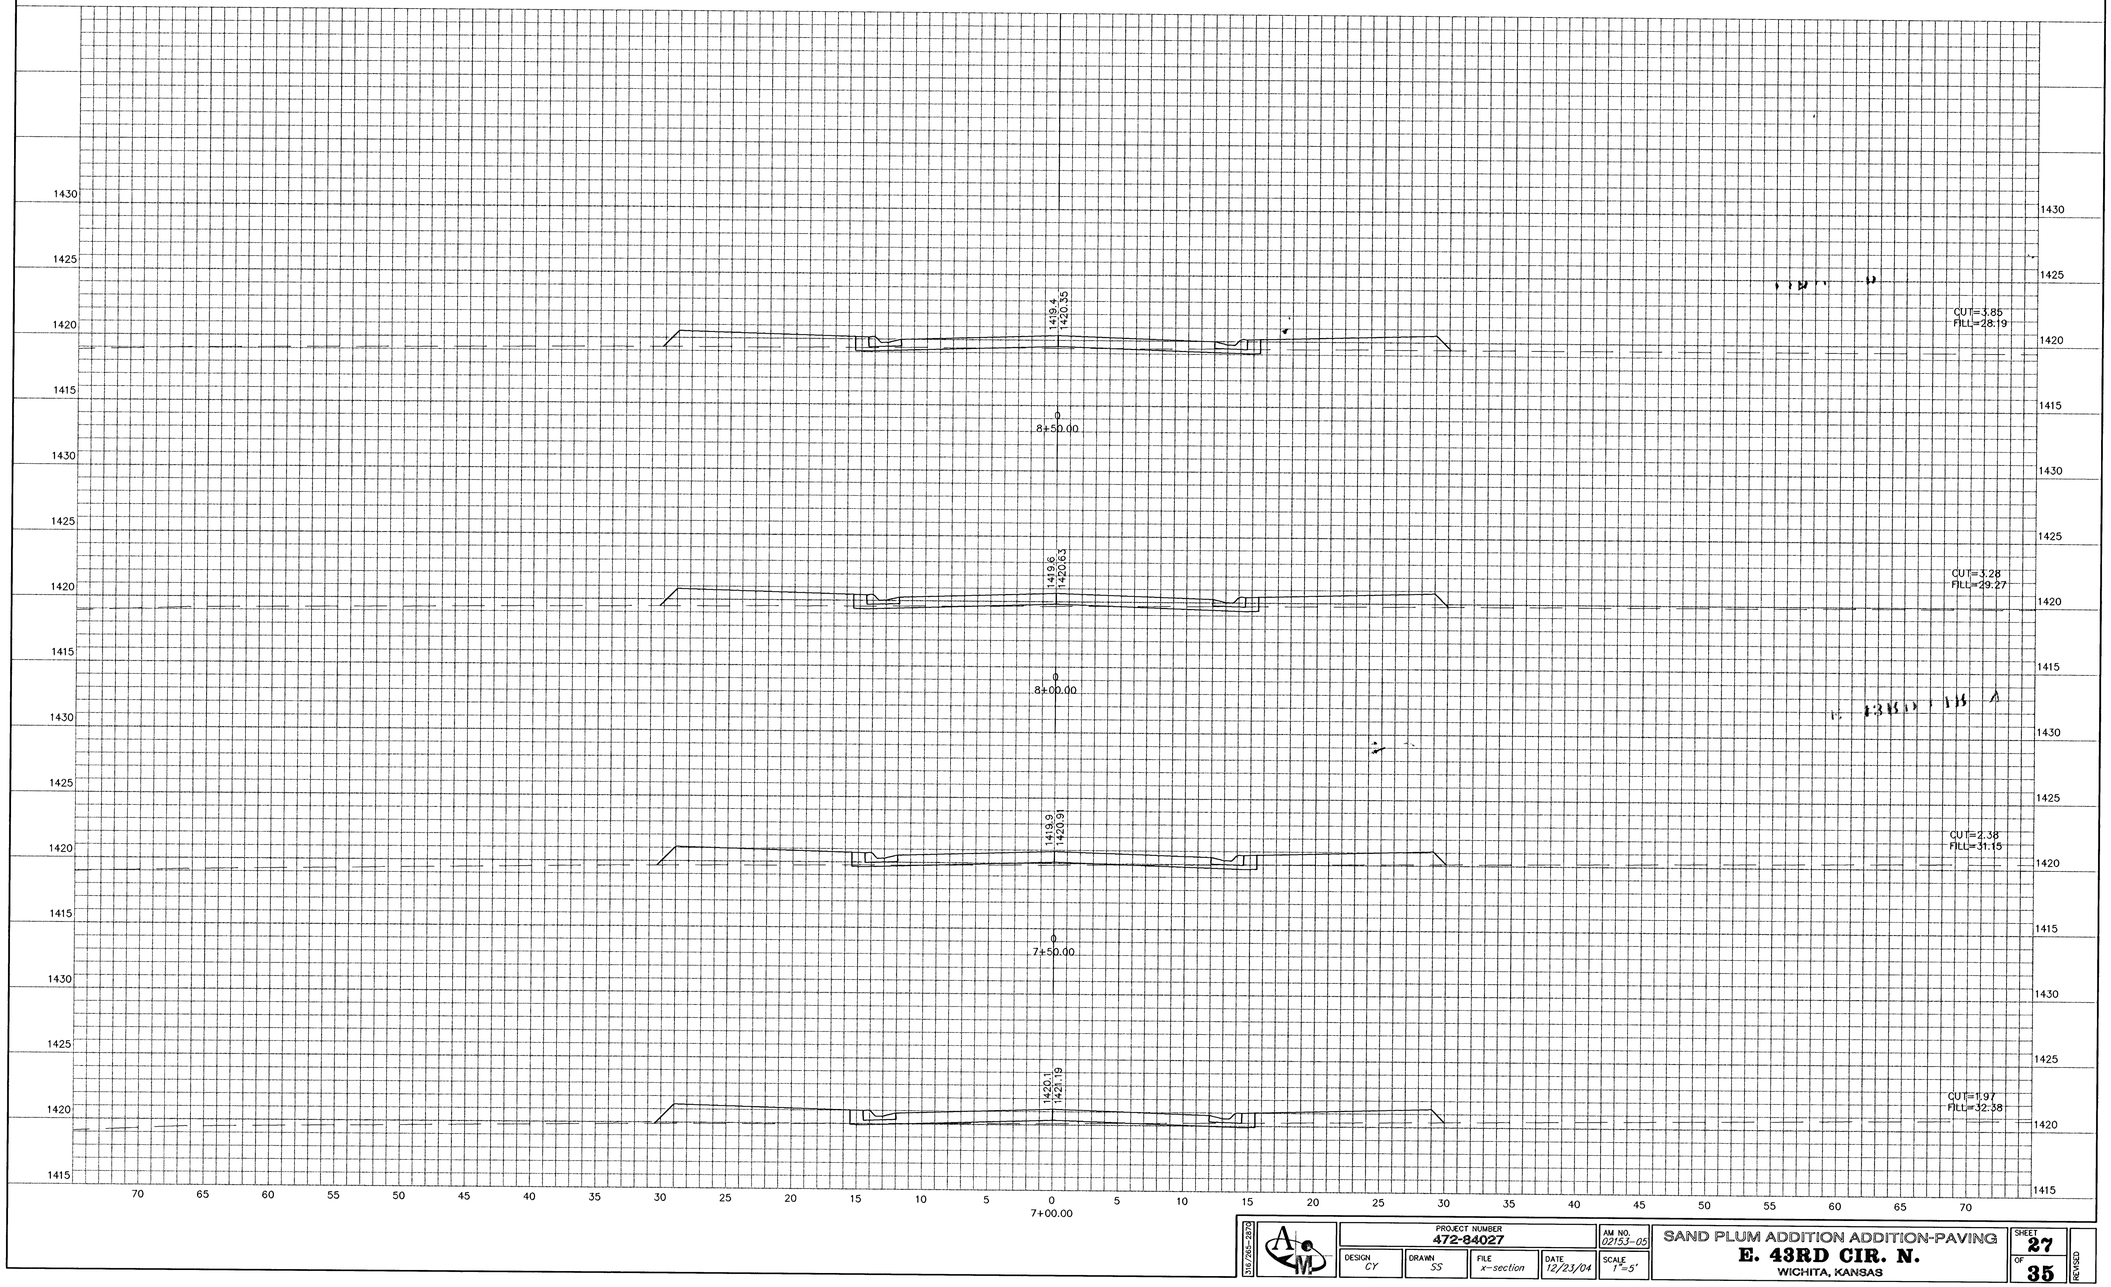


DIG-TIGE-SAFE	PROJECT NUMBER 472-84027			AM NO. 02153-05	SAND PLUM ADDITION ADDITION-PAVING	SHEET 27	REVISED
	DESIGN CY	DRAWN SS	FILE x-section	DATE 12/23/04	SCALE 1"=5'	E. 43RD CIR. N. WICHITA, KANSAS	OF 35	

I:\21\02153\02153-05\21-31_x-section.dwg Wed Jan 05 08:16:56 2005 Steve Schmidt-Poe & Associates of Kansas, Inc.