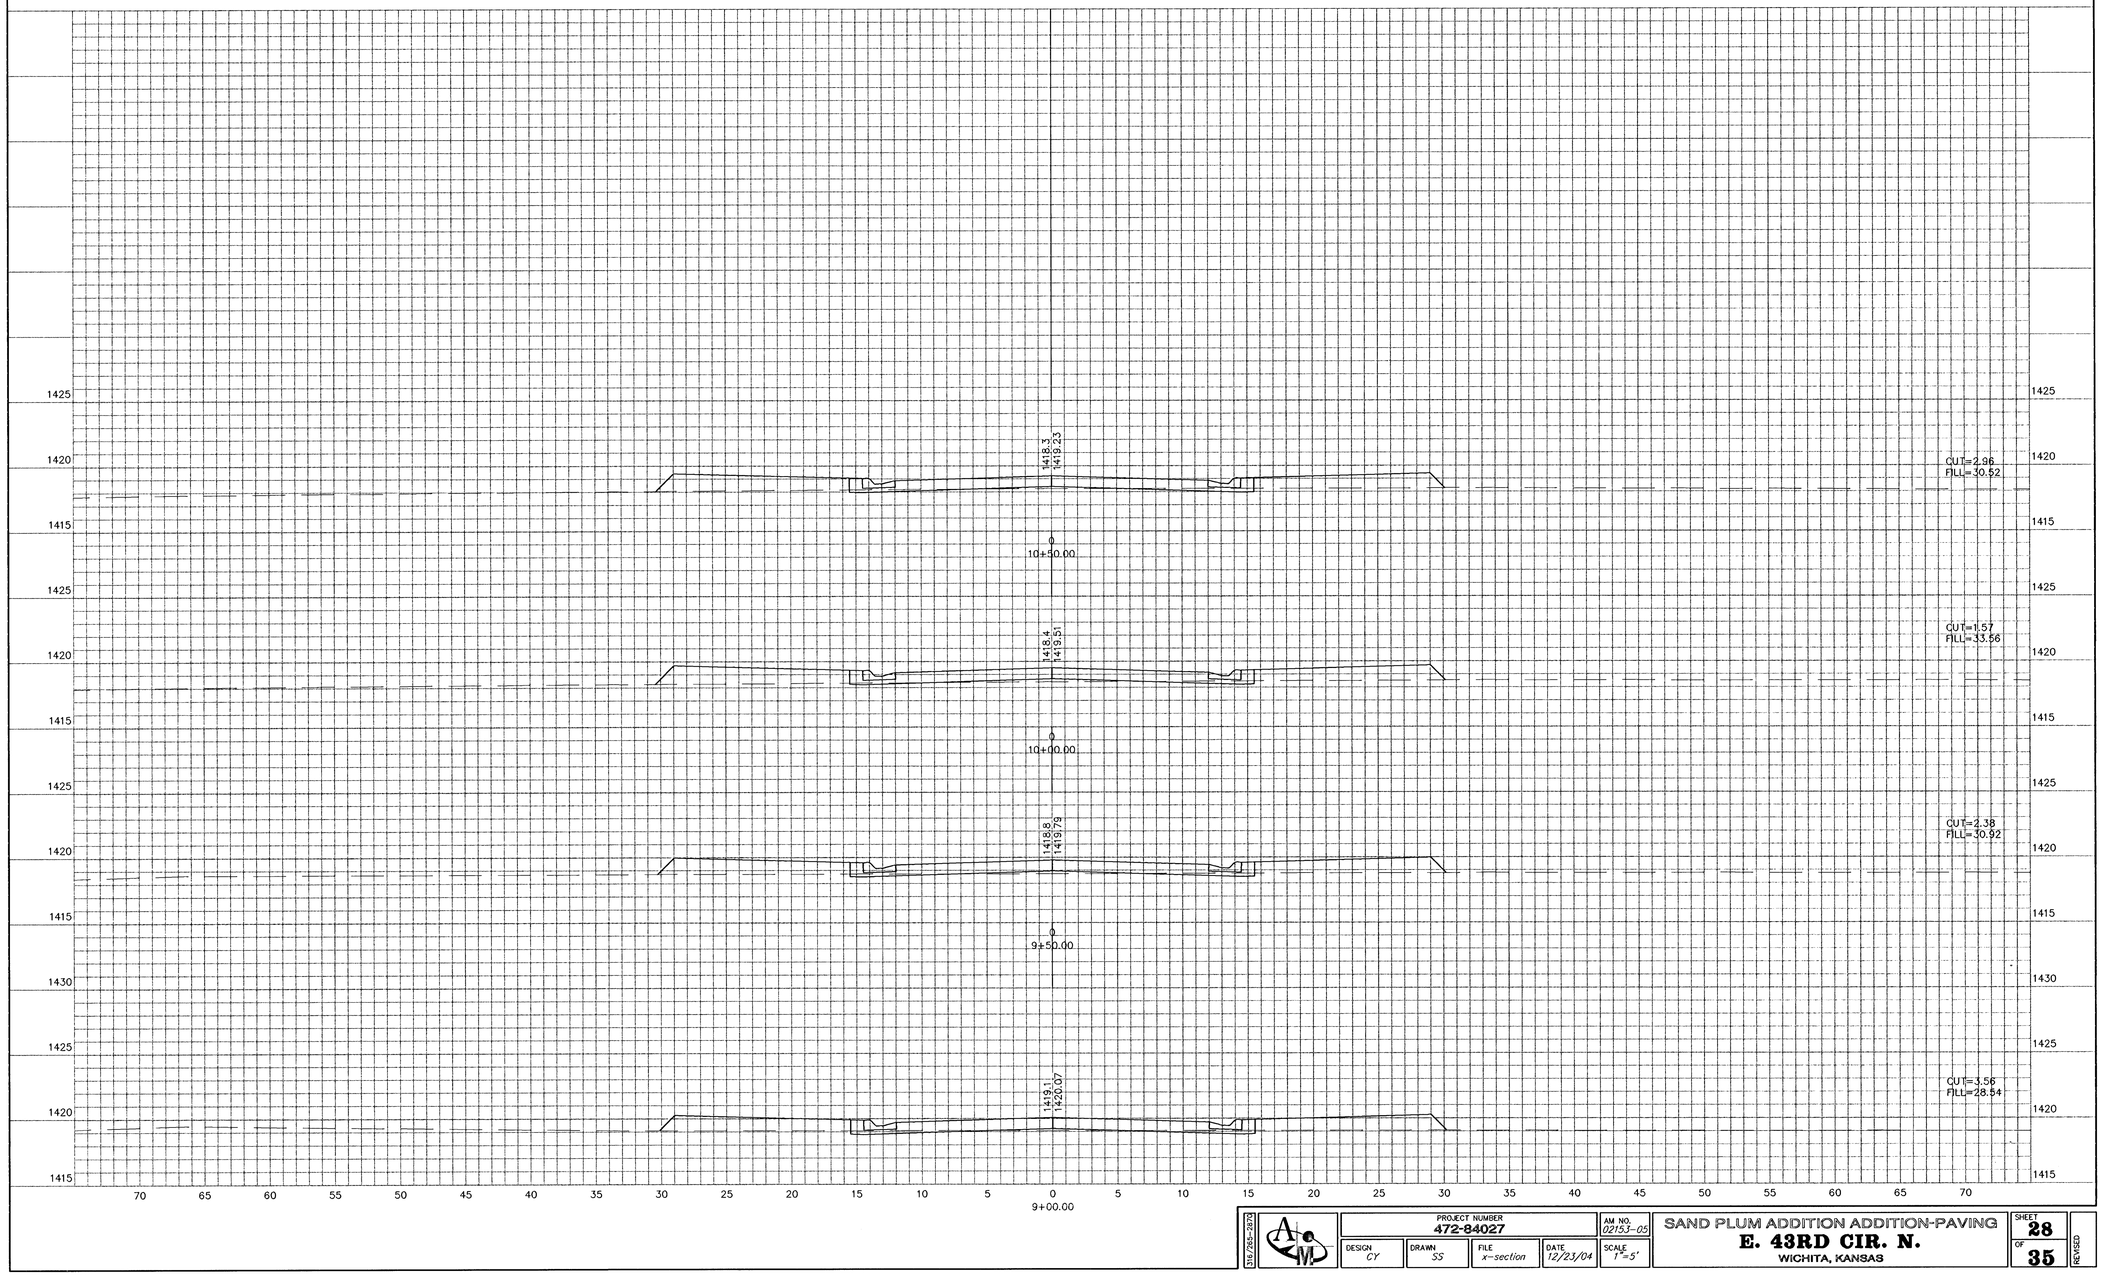



316/265-2870

| | | | | | |
|---|---|---|---|---|---|
| PROJECT NUMBER 472-84027 | | | | AM NO. 02153-05 | SAND PLUM ADDITION ADDITION-PAVING<br>E. 43RD CIR. N.<br>WICHITA, KANSAS |
| DESIGN CY | DRAWN SS | FILE x-section | DATE 12/23/04 | SCALE 1"=5' | SHEET 28 OF 35 |

REVISED

I:\2115\02153-05\21-31_x-section.dwg Wed Jan 05 08:16:57 2005 Steve Schmidt-Poe & Associates of Kansas, Inc.