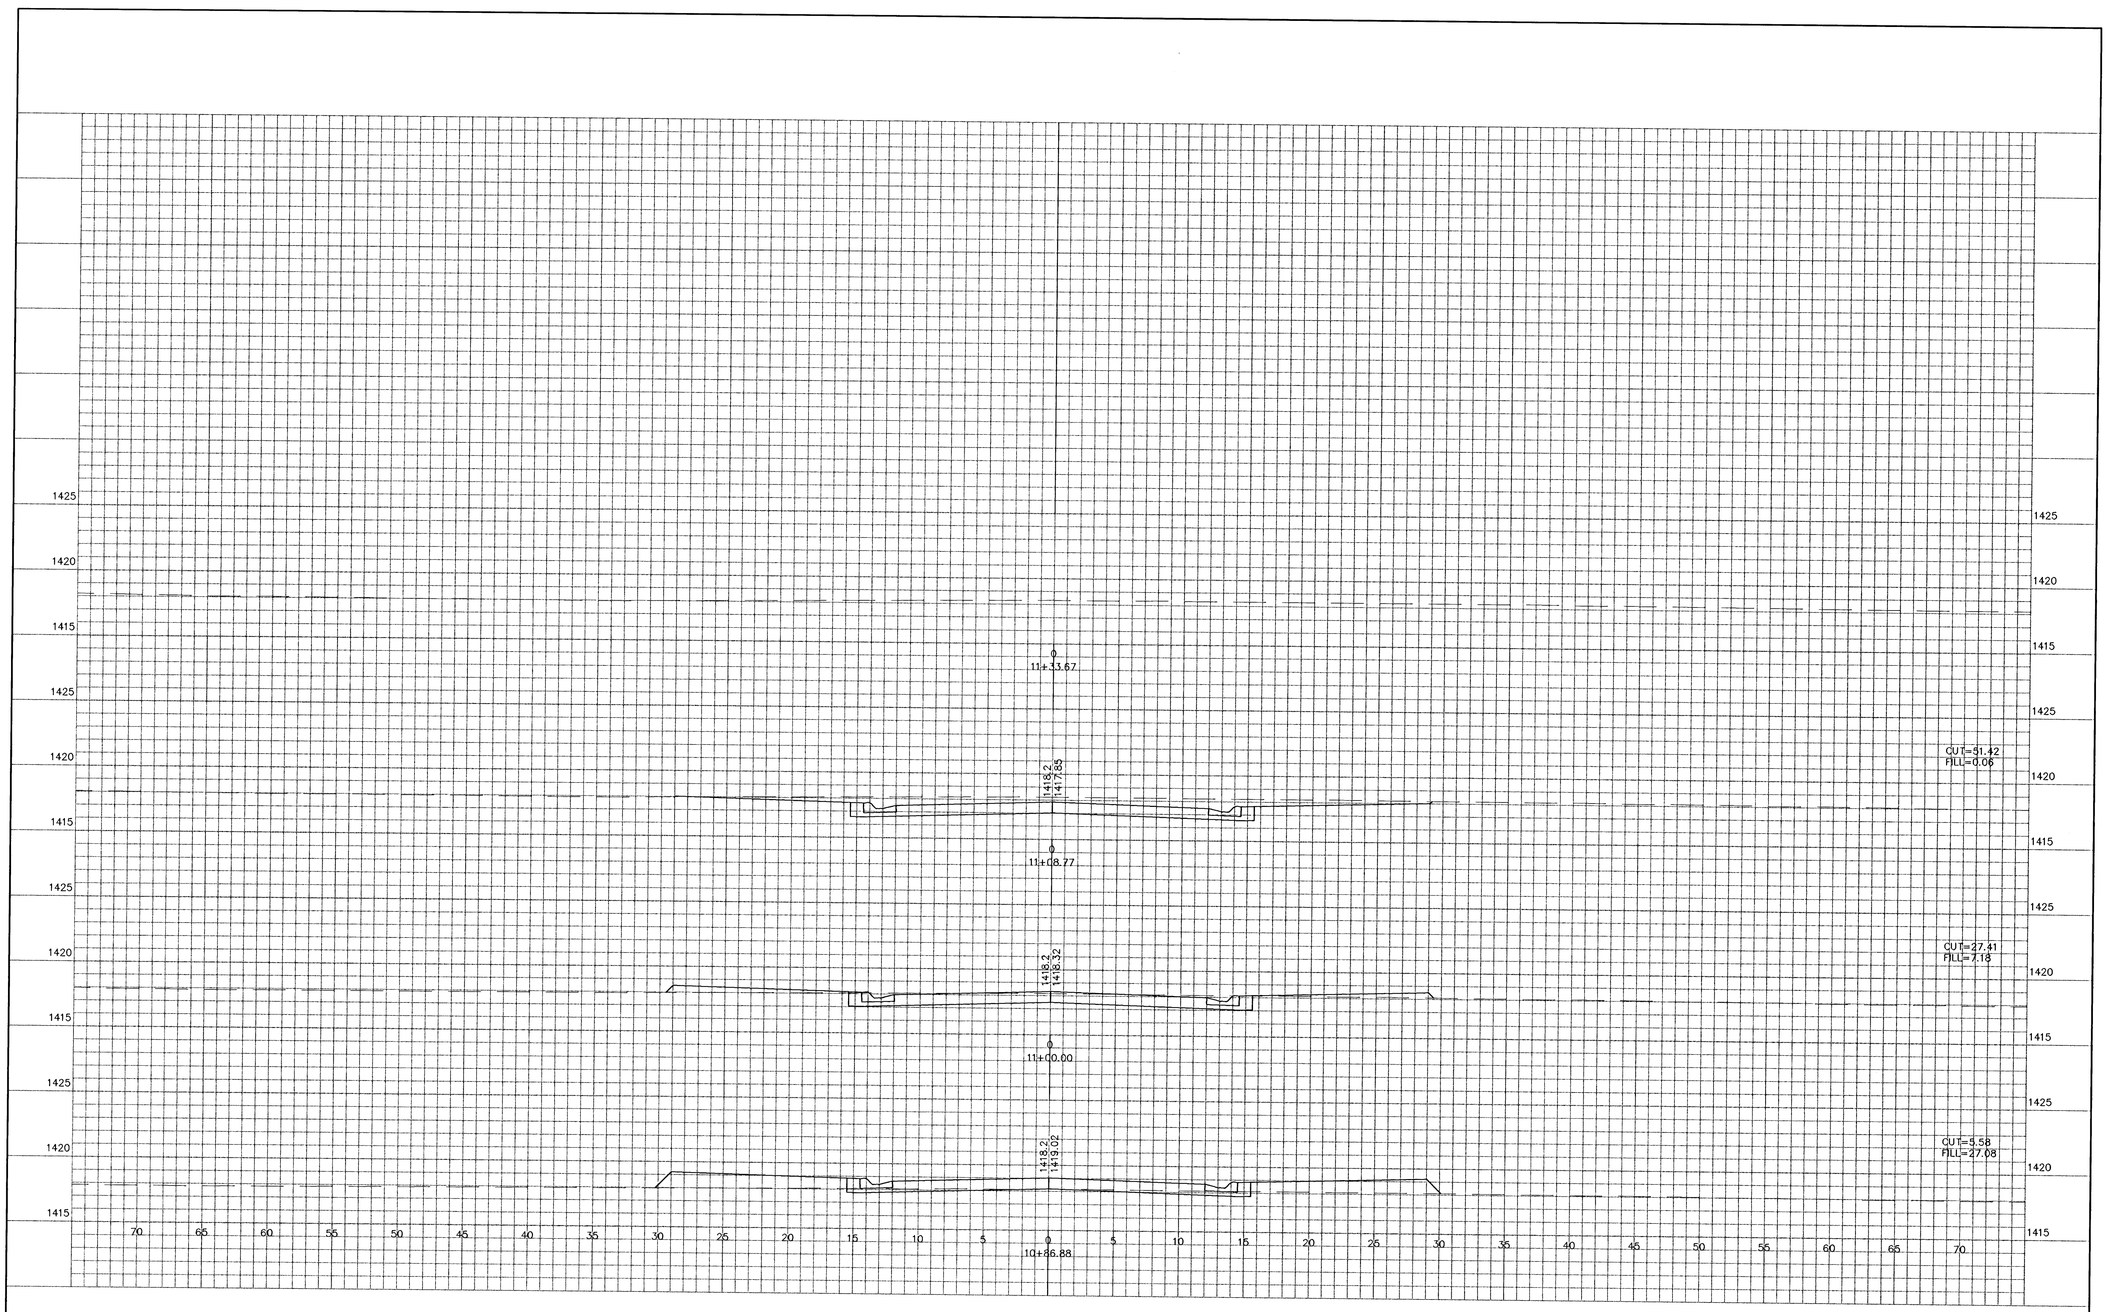


DW/760-3078

PROJECT NUMBER	AM NO.	SAND PLUM ADDITION ADDITION-PAVING	SHEET
472-84027	02153-05	**E. 43RD CIR. N.**	29
		WICHITA, KANSAS	OF 35

DESIGN	DRAWN	FILE	DATE	SCALE	REVISED
CY	SS	x-section	12/23/04	1"=5'	

I:\21\02153\02153-05\21-31_x-section.dwg Wed Jan 05 08:16:57 2005 Steve Schmidt-Pge & Associates of Kansas, Inc.