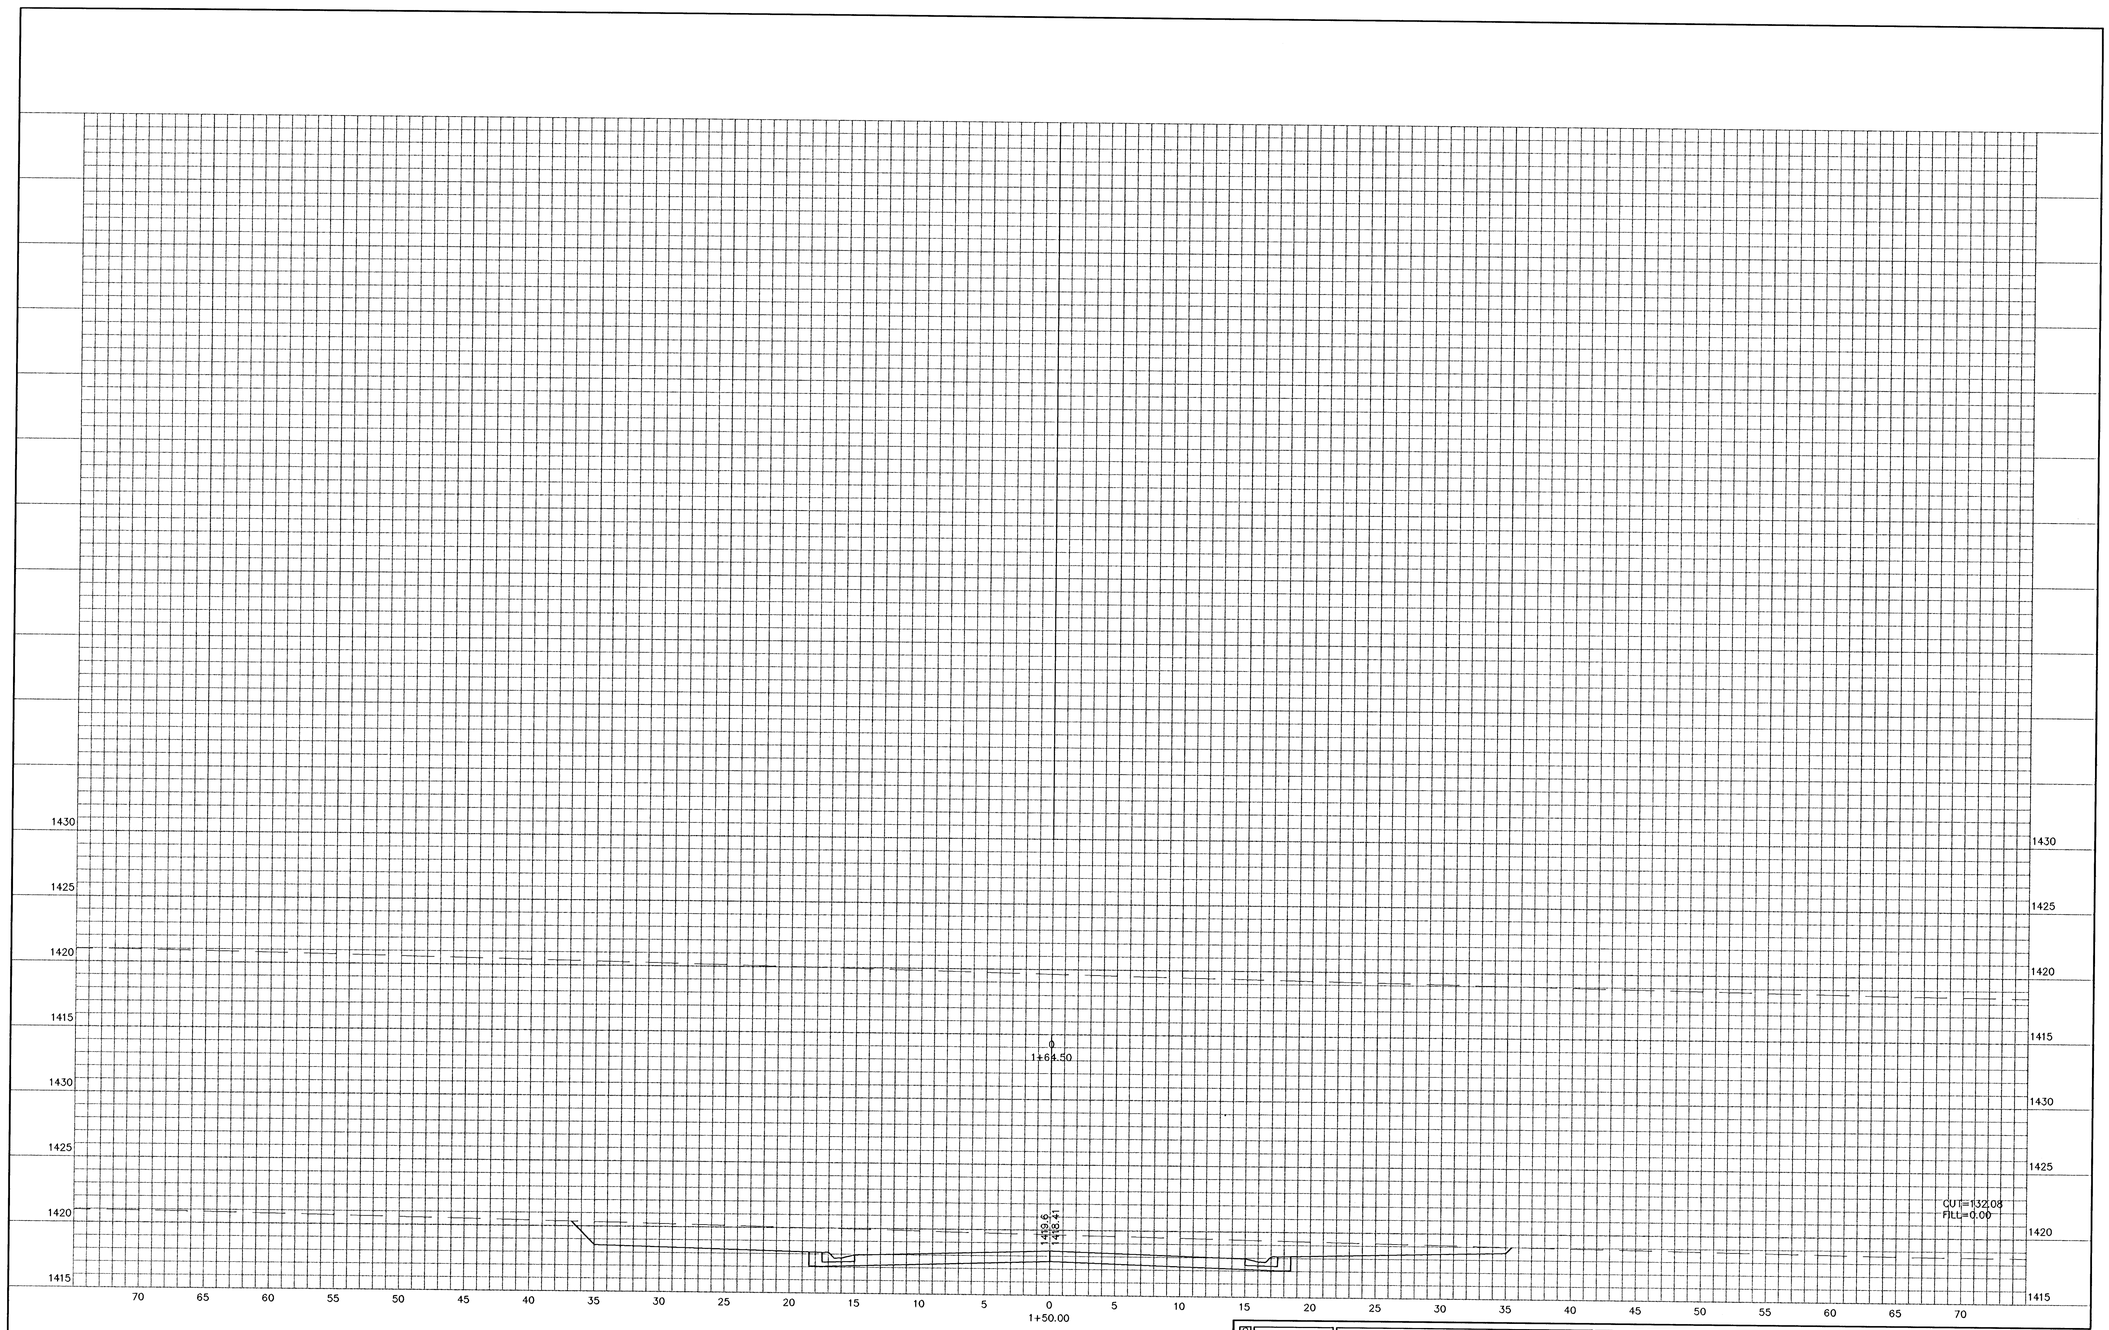


KNOW what's below. Call before you dig. 1-800-DIG-SAFE	PROJECT NUMBER 472-84027			AM NO. 02153-05	SAND PLUM ADDITION ADDITION-PAVING PLUMTHICKET WICHITA, KANSAS	SHEET 31 OF 35
	DESIGN CY	DRAWN SS	FILE x-section	DATE 12/23/04	SCALE 1"=5'	REVISED

21\02153\02153-05\21-31_x-section.dwg Wed Jan 05 08:16:59 2005 Steve Schaupt-Pepe & Associates of Kansas, Inc.