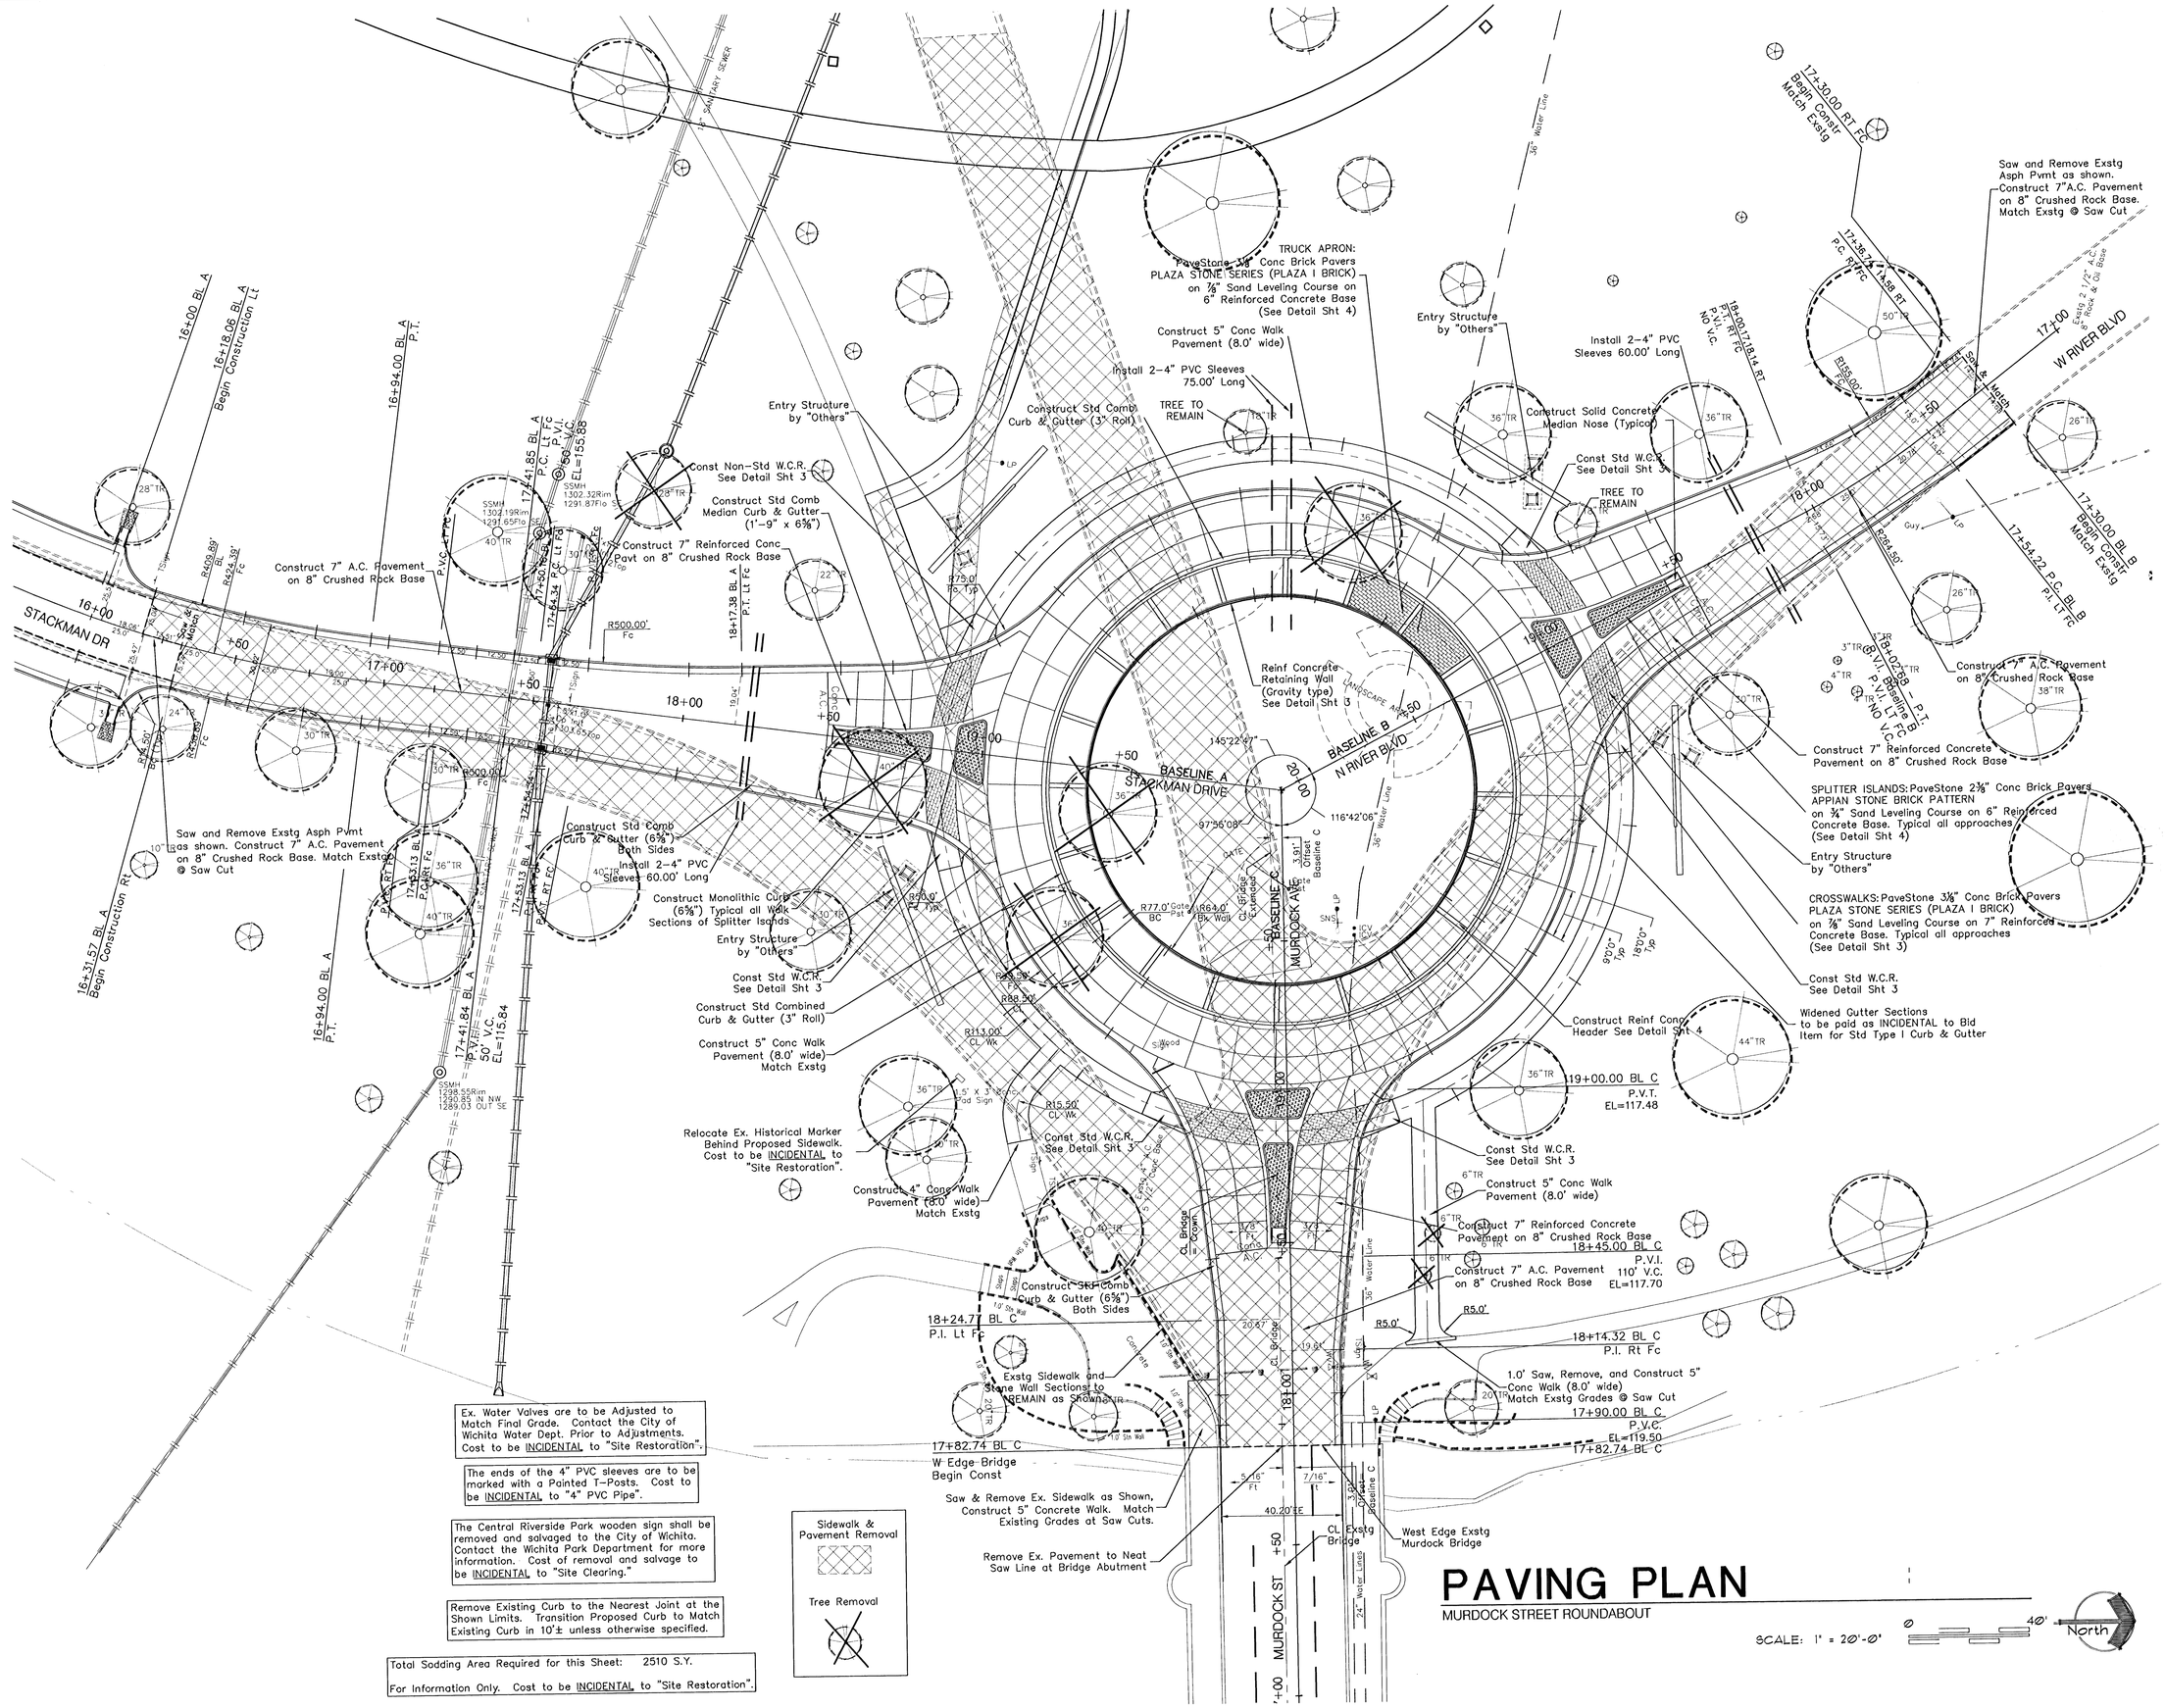

Ex. Water Valves are to be Adjusted to Match Final Grade. Contact the City of Wichita Water Dept. Prior to Adjustments. Cost to be INCIDENTAL to "Site Restoration".

The ends of the 4" PVC sleeves are to be marked with a Painted T-Posts. Cost to be INCIDENTAL to "4" PVC Pipe".

The Central Riverside Park wooden sign shall be removed and salvaged to the City of Wichita. Contact the Wichita Park Department for more information. Cost of removal and salvage to be INCIDENTAL to "Site Clearing."

Remove Existing Curb to the Nearest Joint at the Shown Limits. Transition Proposed Curb to Match Existing Curb in 10'± unless otherwise specified.

Total Sodding Area Required for this Sheet: 2510 S.Y.

For Information Only. Cost to be INCIDENTAL to "Site Restoration".

PAVING PLAN

MURDOCK STREET ROUNDABOUT

wdm architects

Wilson Darnell Mann P.A.
105 N. Washington Wichita, Kansas 67202
ph 316.262.4700 fx 316.262.0002

BAUGHMAN COMPANY P.A.
ENGINEERING, SURVEYING, & PLANNING
316-262-7271 • 333 KELLY • WICHITA, KANSAS 67211

GERALD F. BRAZLE JR. LICENSED 15076 KANSAS PROFESSIONAL ENGINEER

RIVERSIDE PARK SYSTEM
Central Riverside Park

Wichita, Kansas

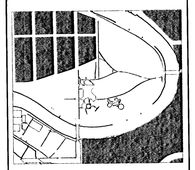

CENTRAL RIVERSIDE PARK

PRINTS ISSUED
07NOV2002

WDM No. 00113 | drawn: STAFF | checked: STAFF

MURDOCK STREET ROUNDABOUT
PAVING PLAN

SECTION TWO
7 of 28

© copyright 2002 Wilson Darnell Mann P.A.

Eng/Riverside/Sonny/Murdock/Paving.dwg