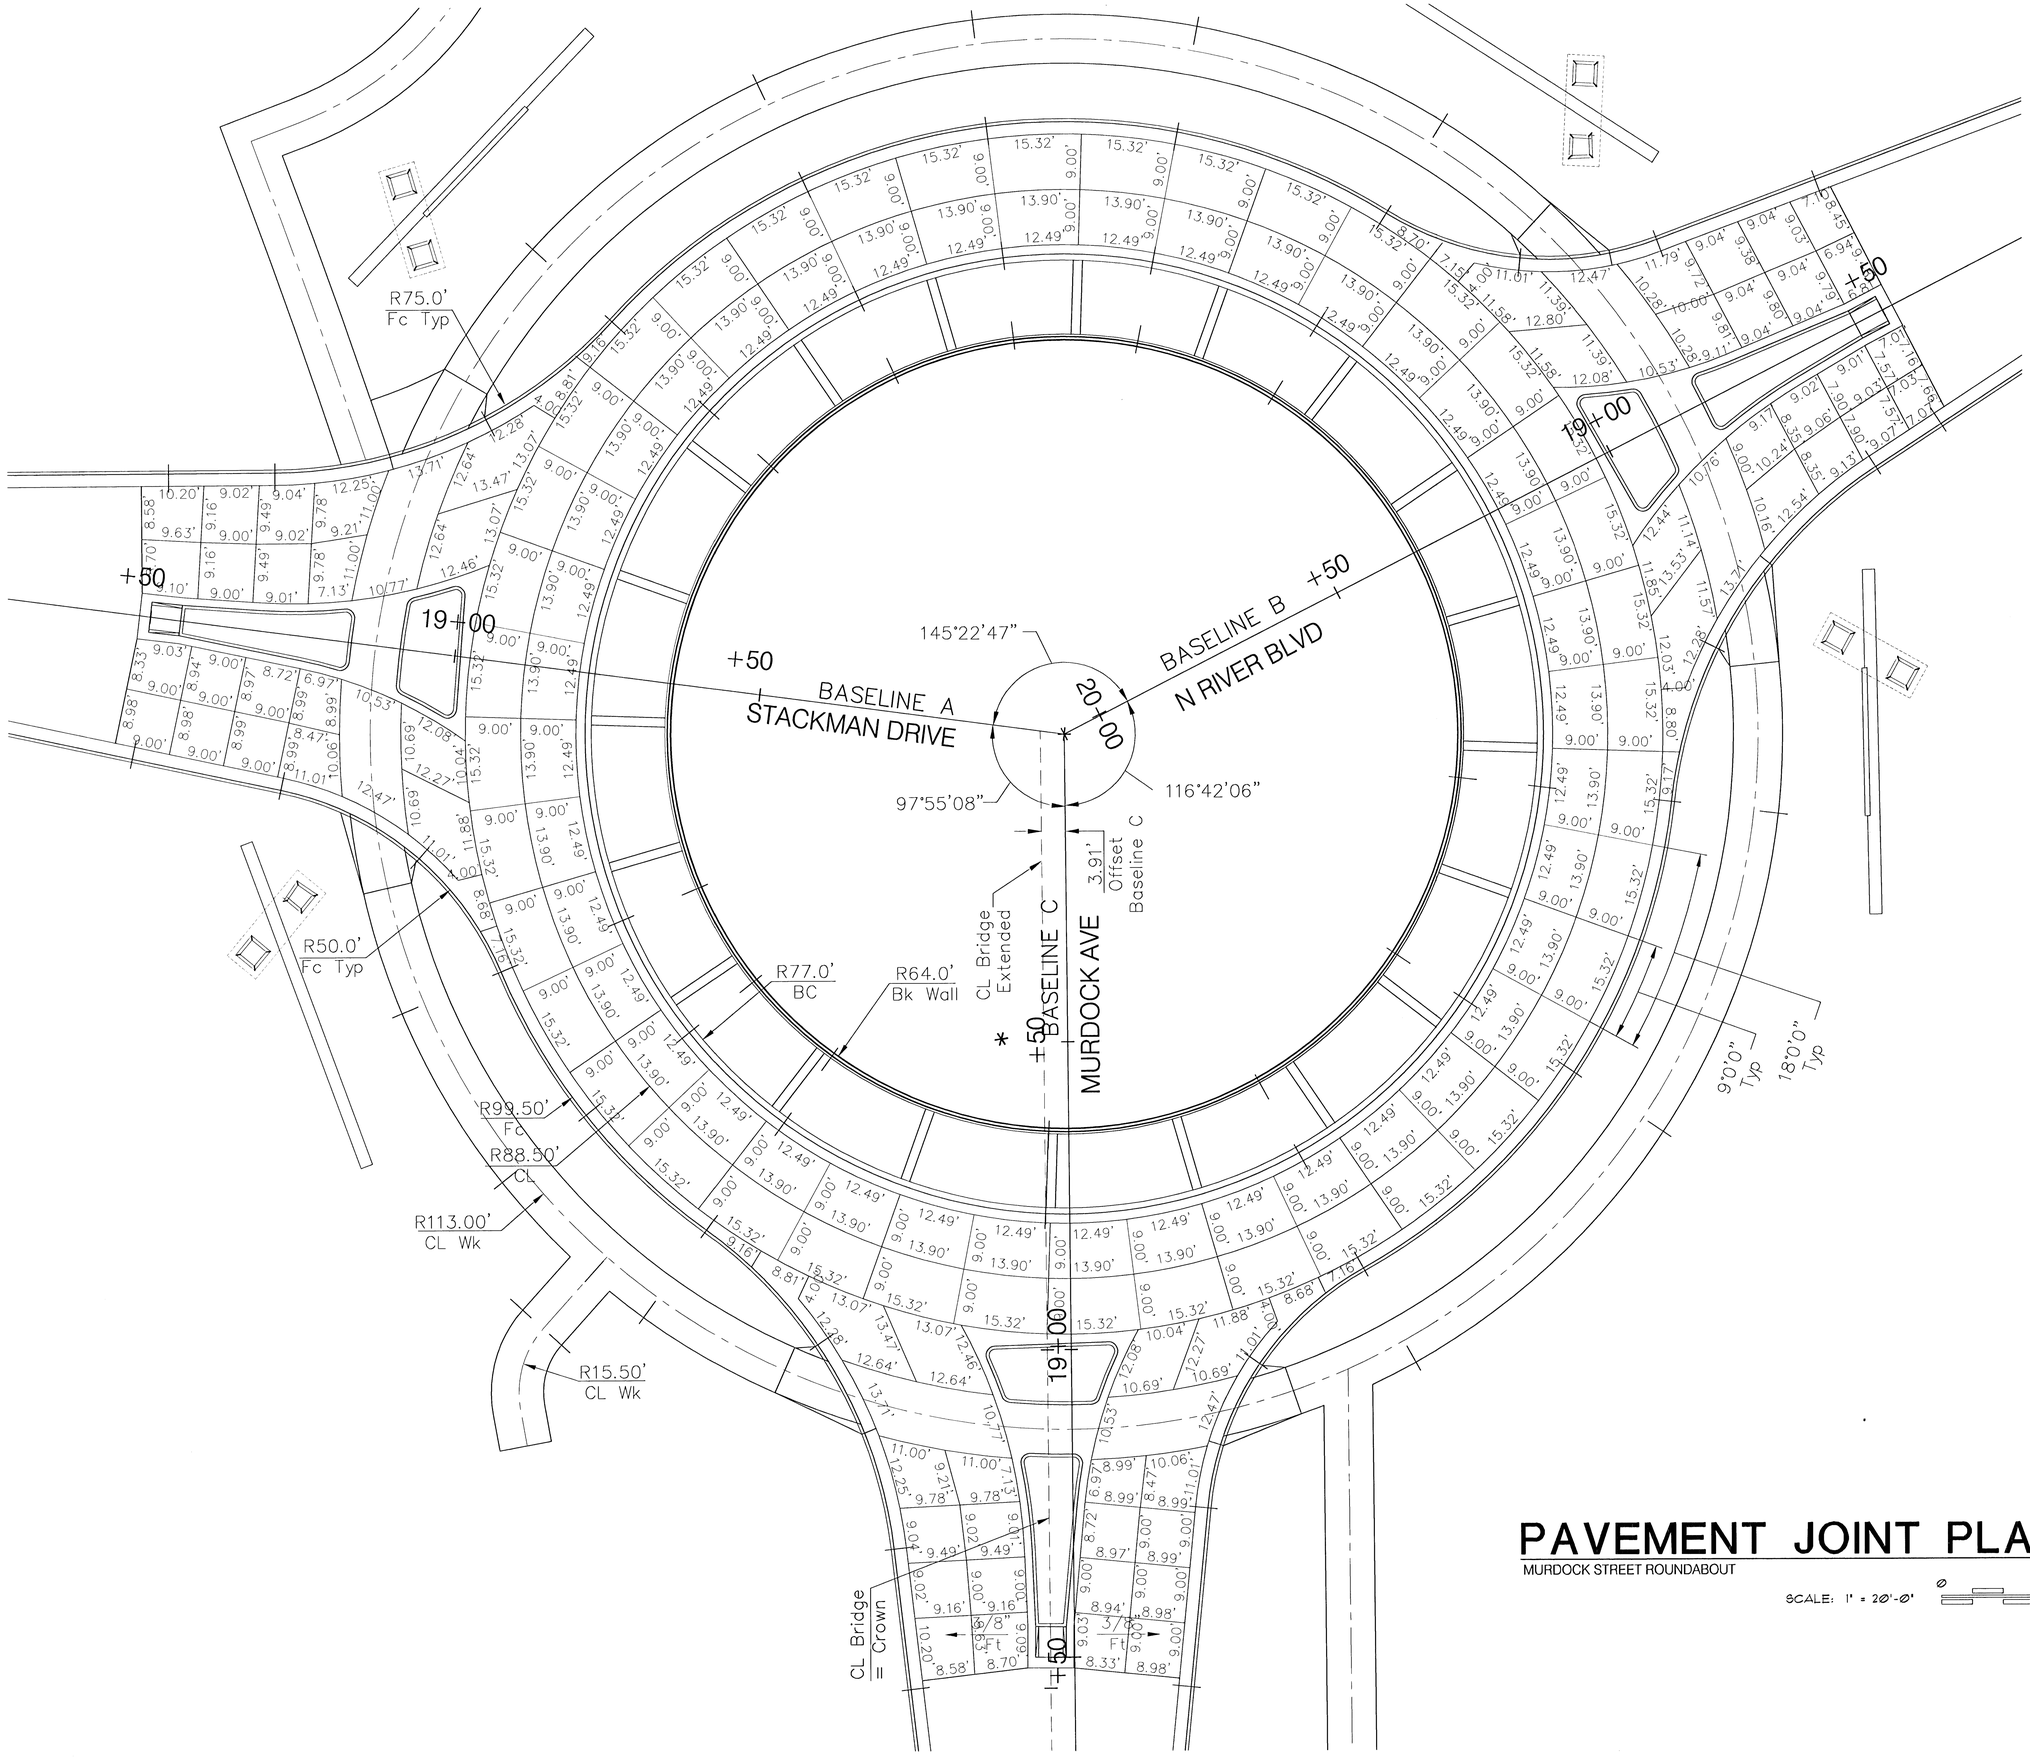


PAVEMENT JOINT PLAN

MURDOCK STREET ROUNDABOUT

SCALE: 1" = 20'-0"

North

Engl\Riverside\Sonny\MurdockJoint.dwg

wdm architects


Wilson Darnell Mann P.A.
105 N. Washington Wichita, Kansas 67202
ph 316.262.4700 fx 316.262.0002

BAUGHMAN COMPANY P. A.
ENGINEERING, SURVEYING, & PLANNING
316-262-7271 • 315 ELLIS • WICHITA, KANSAS 67211

GREGORY S. BRAUER
LICENSED
15076
KANSAS
PROFESSIONAL ENGINEER

RIVERSIDE PARK SYSTEM
Central Riverside Park

Wichita, Kansas

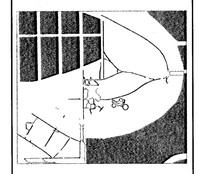

CENTRAL RIVERSIDE PARK

PRINTS ISSUED
07NOV2002

WDM No. 00113
drawn: STAFF
checked: STAFF

MURDOCK STREET ROUNDABOUT
PAVEMENT JOINT PLAN

SECTION TWO
9 of 28

© copyright 2002 Wilson Darnell Mann P.A.