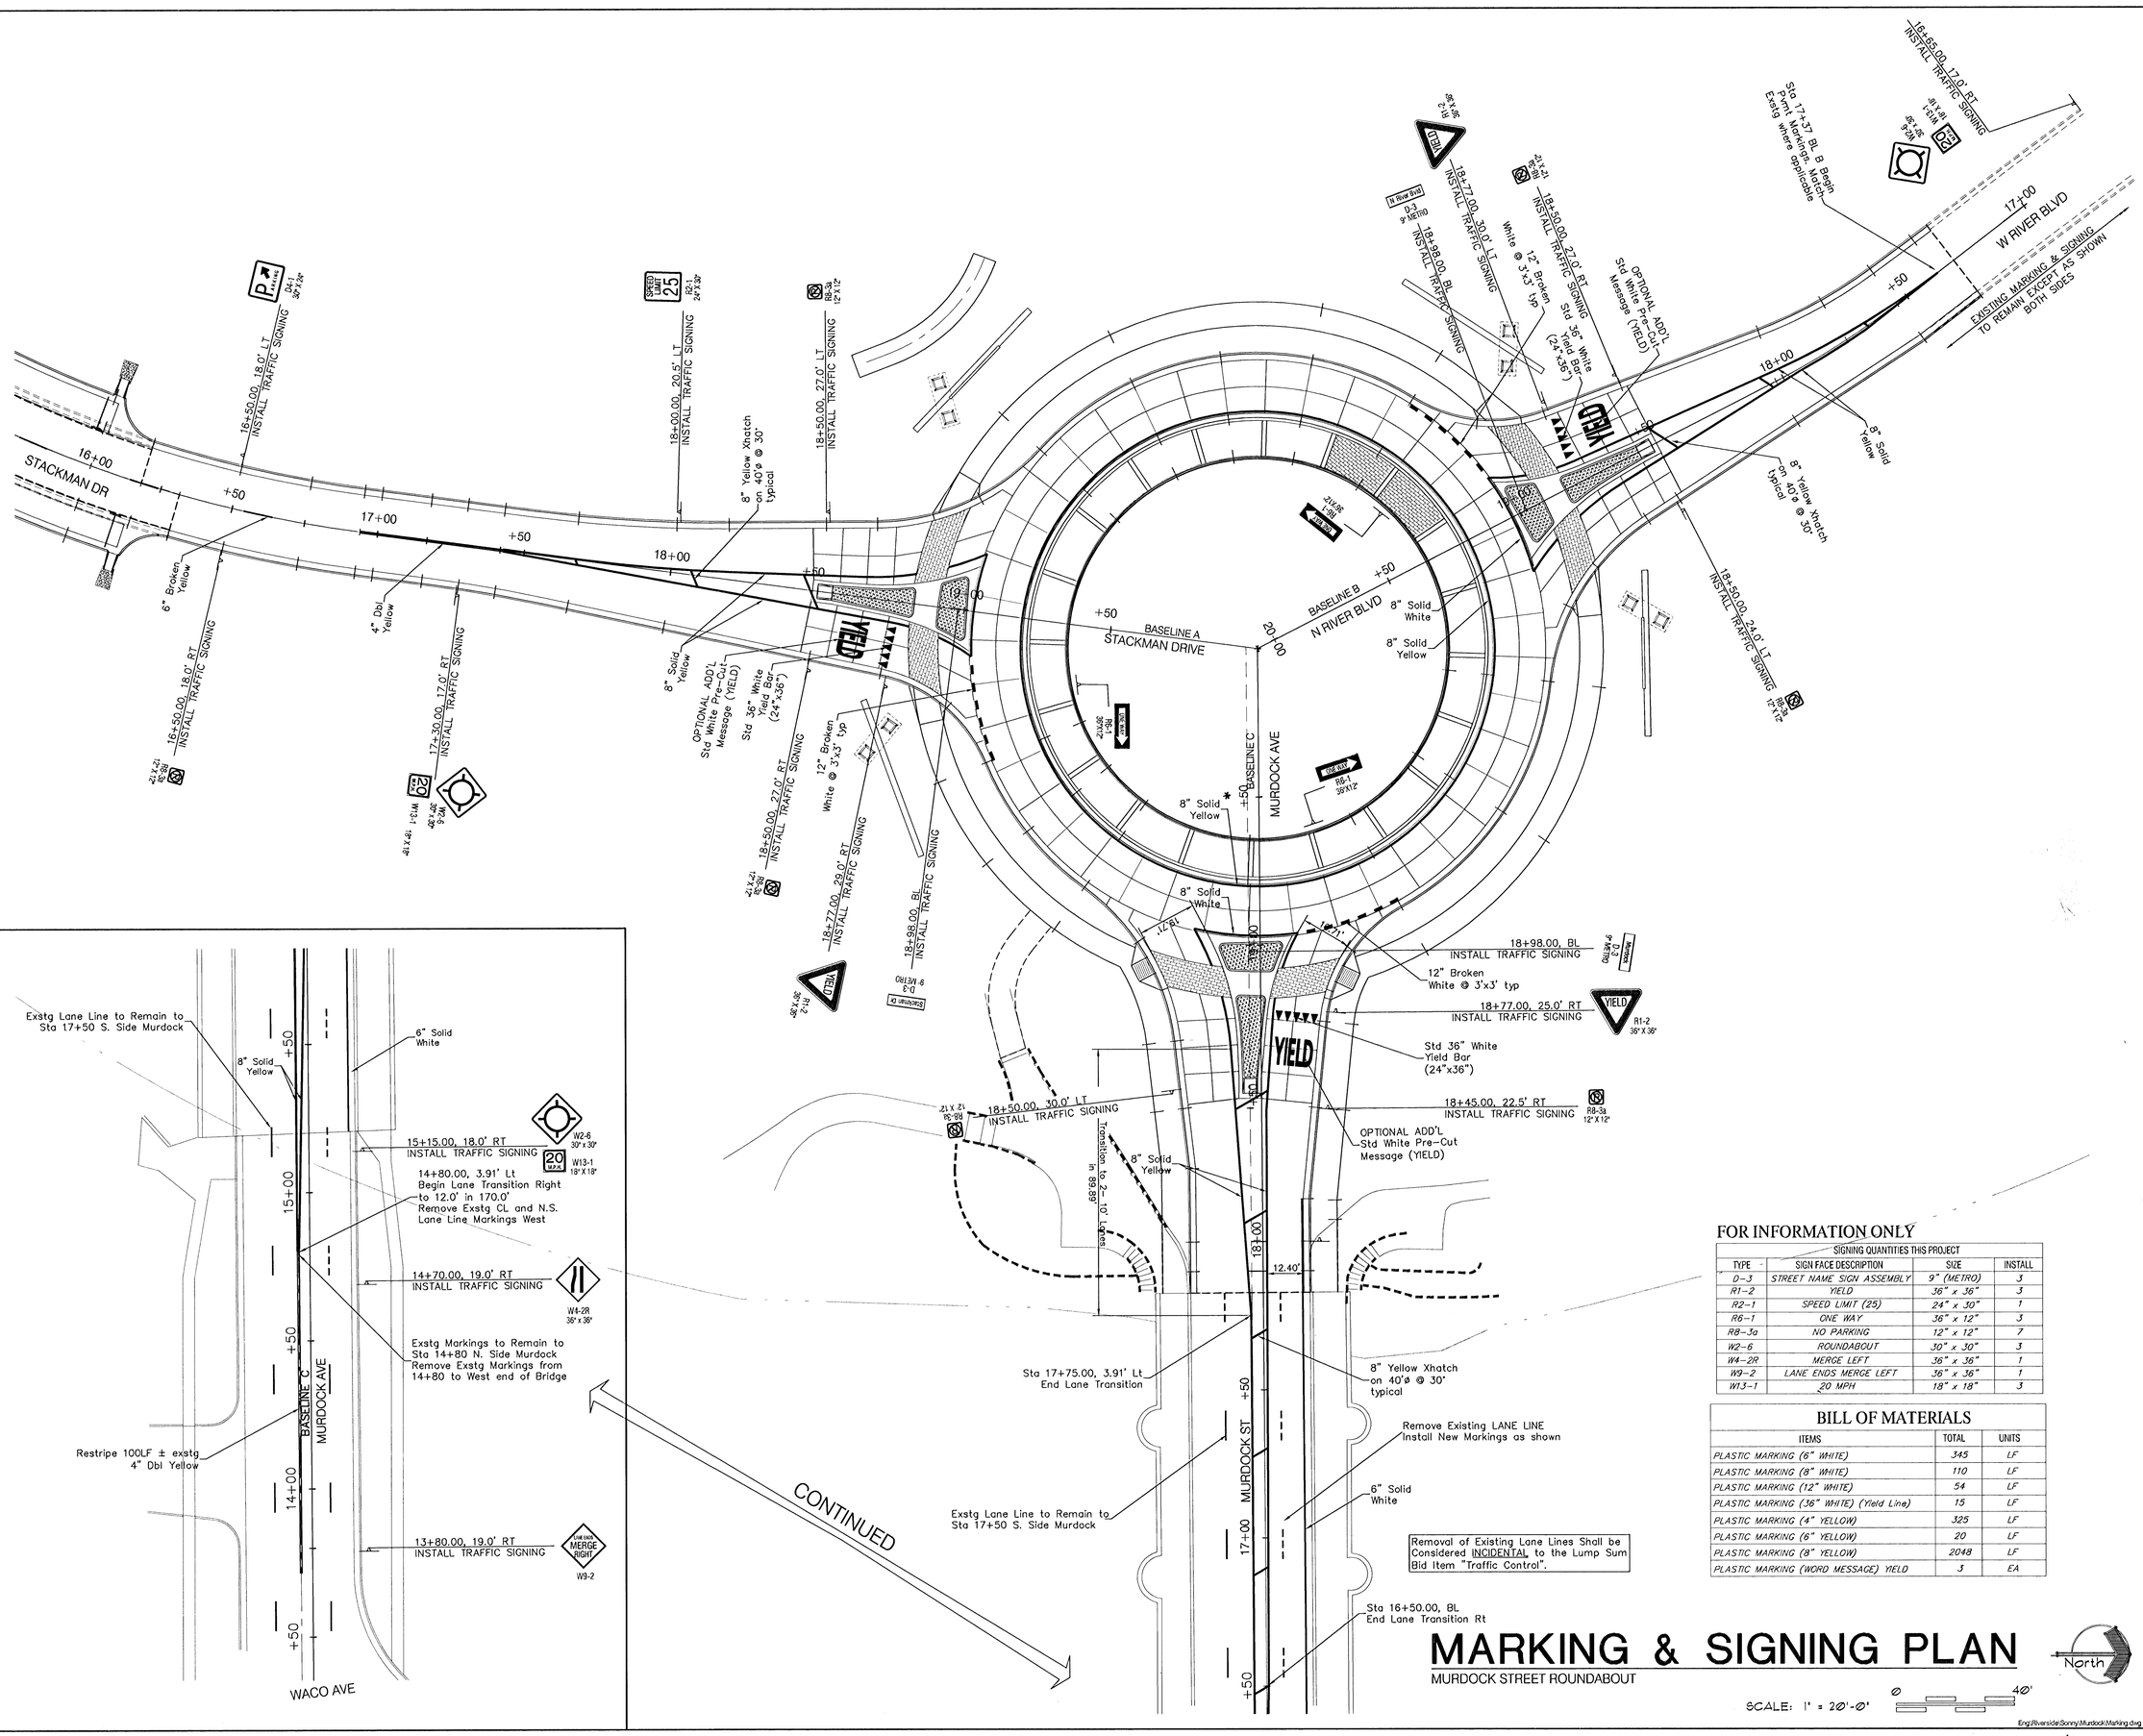


FOR INFORMATION ONLY

SIGNING QUANTITIES THIS PROJECT

TYPE	SIGN FACE DESCRIPTION	SIZE	INSTALL
D-3	STREET NAME SIGN ASSEMBLY	9" (METRO)	3
R1-2	YIELD	36" x 36"	3
R2-1	SPEED LIMIT (25)	24" x 30"	1
R6-1	ONE WAY	36" x 12"	3
R8-3a	NO PARKING	12" x 12"	7
W2-6	ROUNDABOUT	30" x 30"	3
W4-2R	MERGE LEFT	36" x 36"	1
W9-2	LANE ENDS MERGE LEFT	36" x 36"	1
W13-1	20 MPH	18" x 18"	3

BILL OF MATERIALS

ITEMS	TOTAL	UNITS
PLASTIC MARKING (6" WHITE)	345	LF
PLASTIC MARKING (8" WHITE)	110	LF
PLASTIC MARKING (12" WHITE)	54	LF
PLASTIC MARKING (36" WHITE) (Yield Line)	15	LF
PLASTIC MARKING (4" YELLOW)	325	LF
PLASTIC MARKING (6" YELLOW)	20	LF
PLASTIC MARKING (8" YELLOW)	2048	LF
PLASTIC MARKING (WORD MESSAGE) YIELD	3	EA

MARKING & SIGNING PLAN

MURDOCK STREET ROUNDABOUT

I:\eng\Riverside\Sonny\Murdock\Marking.dwg


wdm architects
Wilson Darnell Mann P.A.
105 N. Washington Wichita, Kansas 67202
ph 316.262.4700 fx 316.262.0002

BAUGHMAN COMPANY P. A.
ENGINEERING, SURVEYING, & PLANNING
316-262-7271 • 315 ELLIS • WICHITA, KANSAS 67211

SHELDON BRADLEY JR.
LICENSED
15076
KANSAS
PROFESSIONAL ENGINEER

RIVERSIDE PARK SYSTEM
Central Riverside Park

Wichita, Kansas

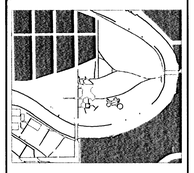

CENTRAL RIVERSIDE PARK

PRINTS ISSUED
07NOV2002

WDM No. 00113
drawn: STAFF
checked: STAFF

MURDOCK STREET ROUNDABOUT
MARKING & SIGNING PLAN

SECTION TWO
10 of 28

© copyright 2002 Wilson Darnell Mann P.A.