

BENCHMARK:

BM #1 – City of Wichita Bench Mark Disc on the Sidewalk at the North West Corner of the Murdock Bridge. Elev. = 123.93 (City Datum)

NOTE:
Trees/Shrubs to be removed are marked thus:

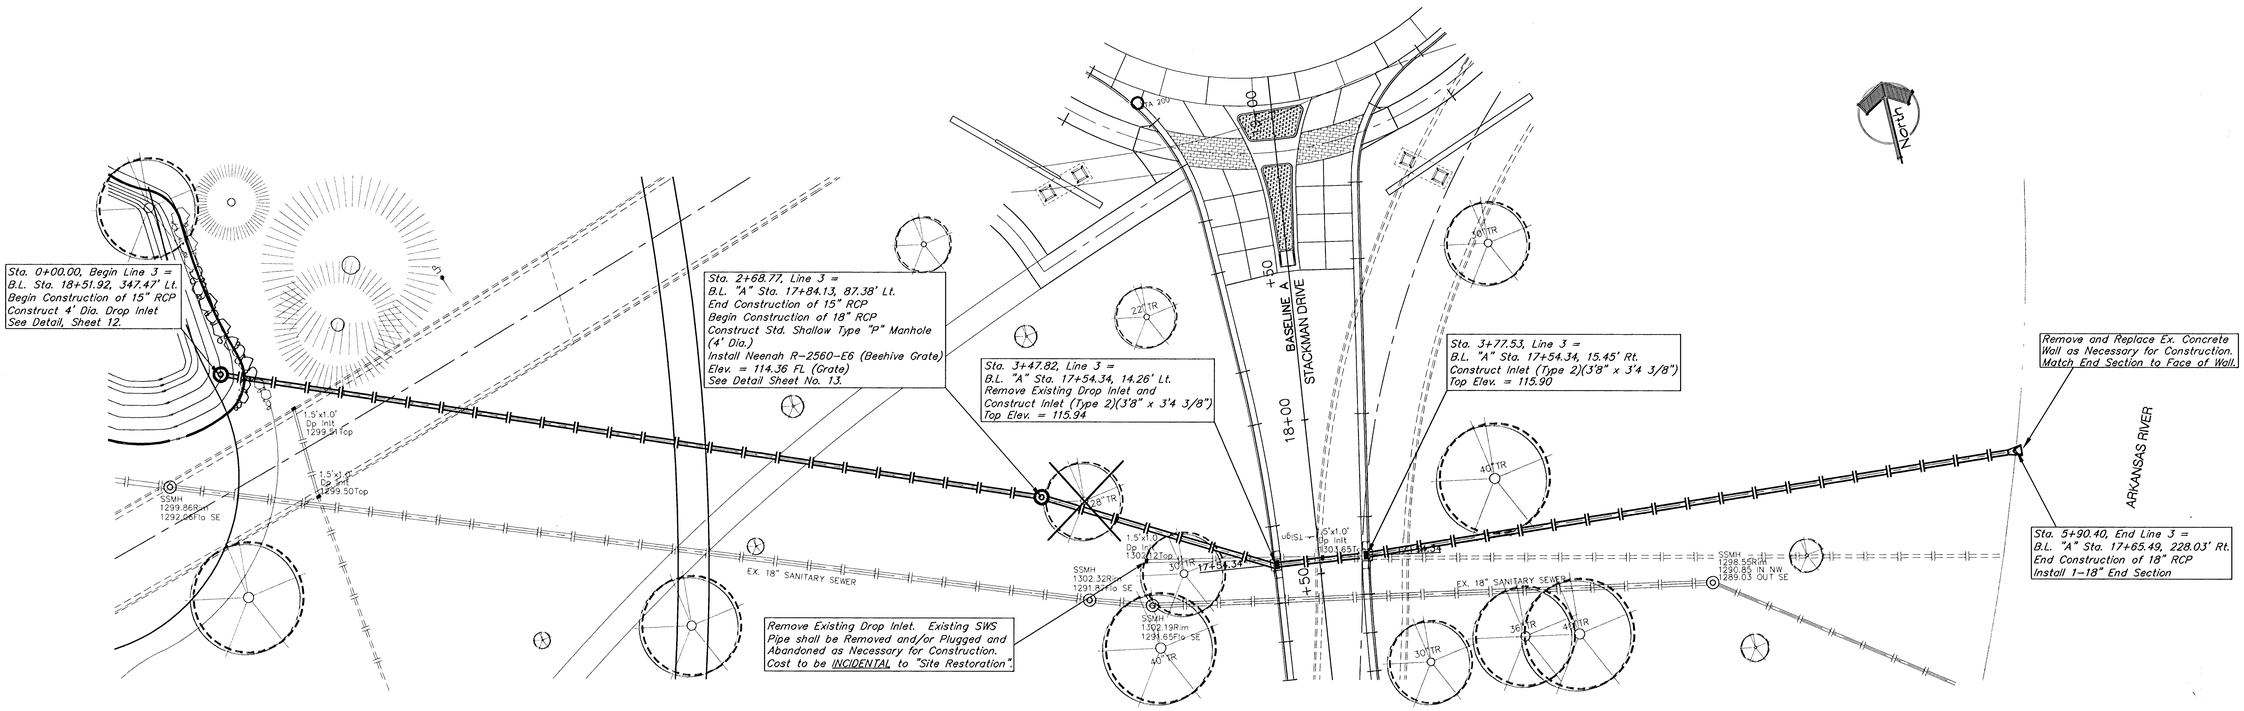

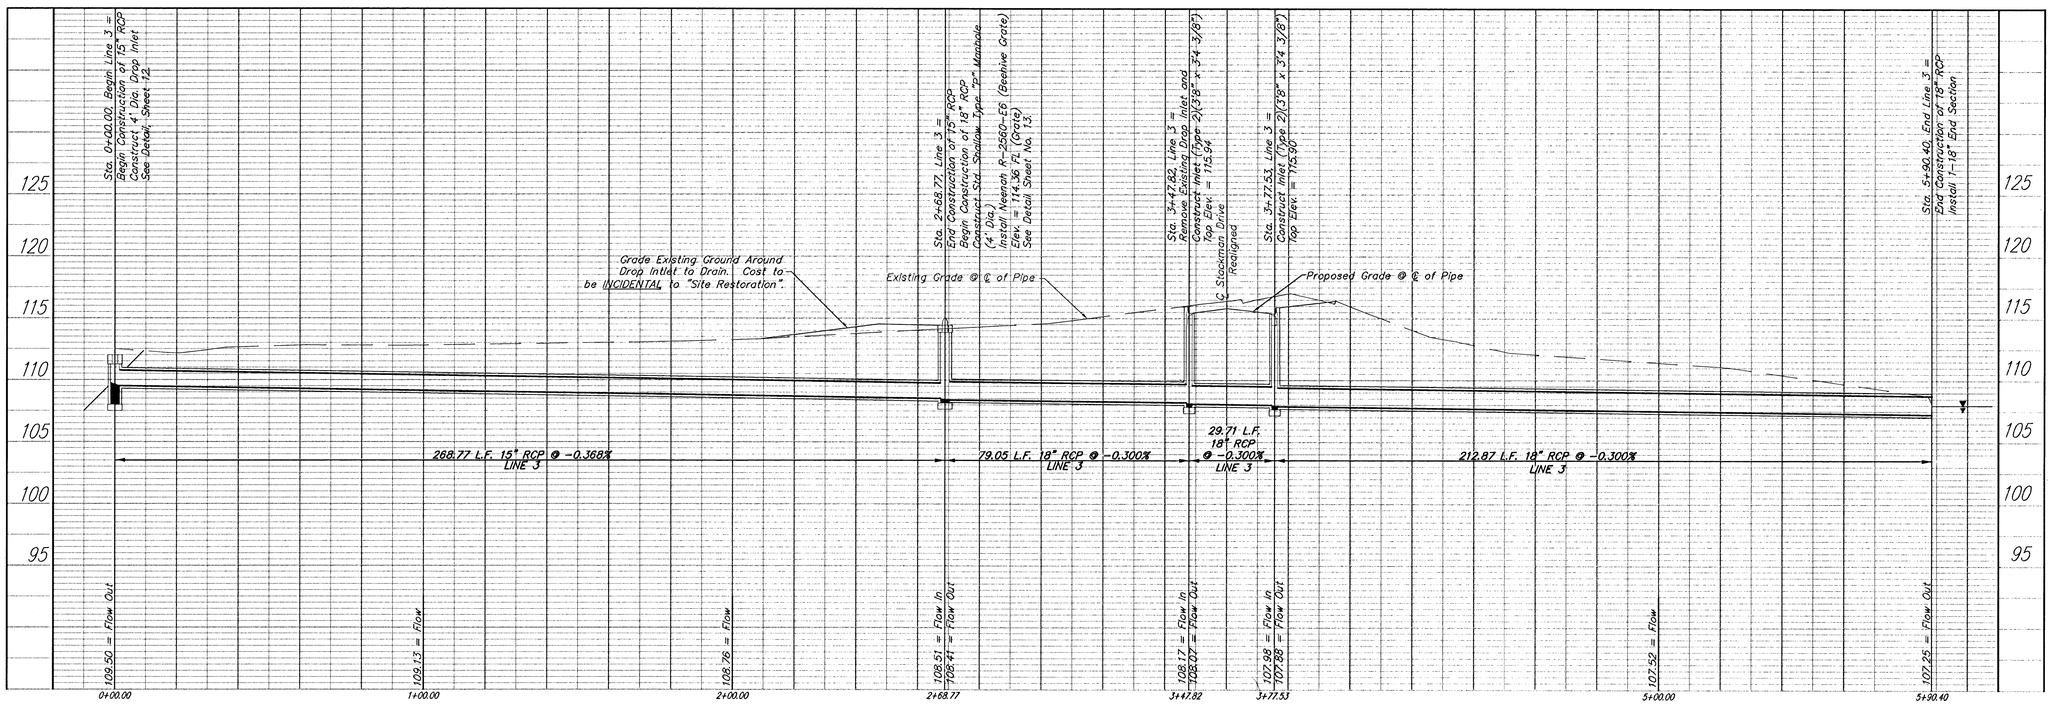

STORM WATER SEWER PLAN/PROFILES

NIMS STREET ROUNDABOUT @ STACKMAN DRIVE

SCALE: 1" = 20'-0" Horizontal (0 – 40')

1" = 5'-0" Vertical (0 – 10')

Eng\Riverside\Sonny.Murdock\murdock swr.dwg

wdm architects
Wilson Darnell Mann P.A.
105 N. Washington Wichita, Kansas 67202
ph 316.262.4700 fx 316.262.0002


BAUGHMAN COMPANY P. A.
ENGINEERING, SURVEYING, & PLANNING
316-262-7271 • 315 BLUE • WICHITA, KANSAS 67203

REGISTERED LICENSED 15076 KANSAS PROFESSIONAL ENGINEER

RIVERSIDE PARK SYSTEM
Central Riverside Park

Wichita, Kansas

KEY PLAN

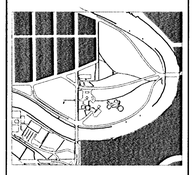

CENTRAL RIVERSIDE PARK

PRINTS ISSUED
07NOV 2002

WDM No. 00113
drawn: STAFF
checked: STAFF

MURDOCK STREET ROUNDABOUT – STORM WATER SEWER PLAN & PROFILE

© copyright 2002 Wilson Darnell Mann P.A.