


12+51.97

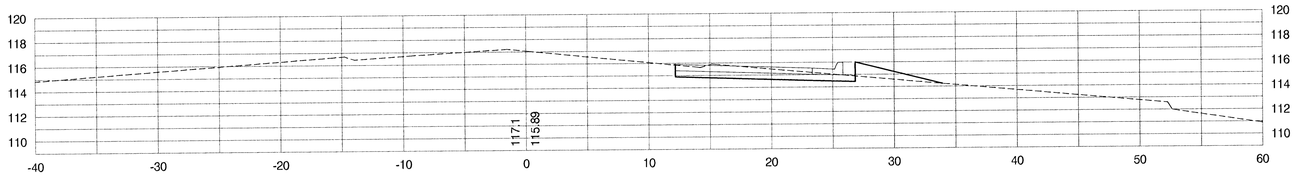


12+25

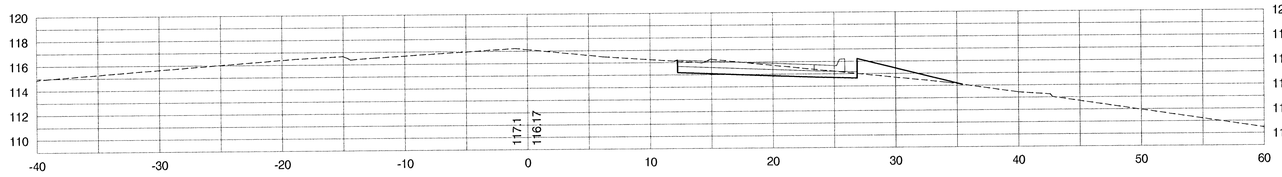


12+00

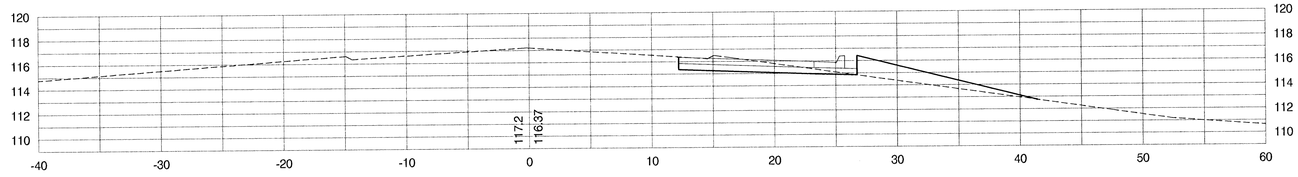


11+75

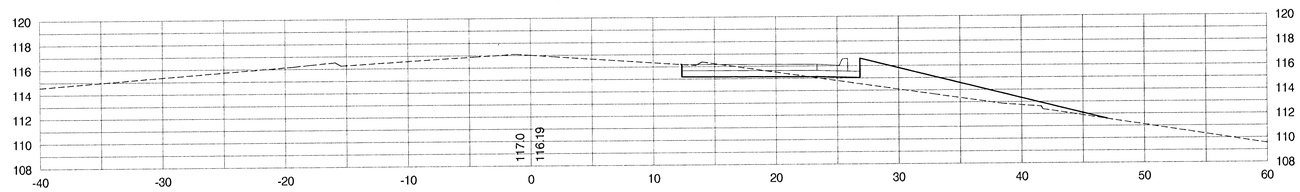


11+63.56

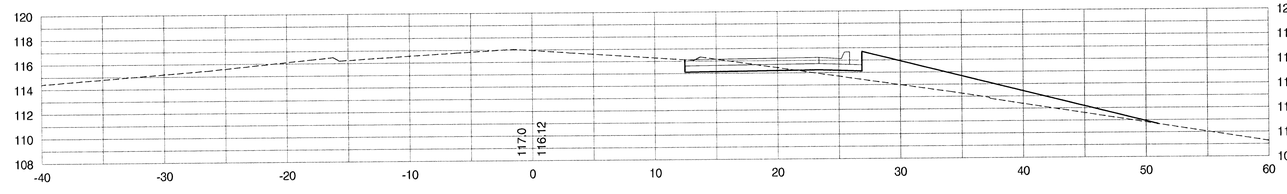

11+49.98

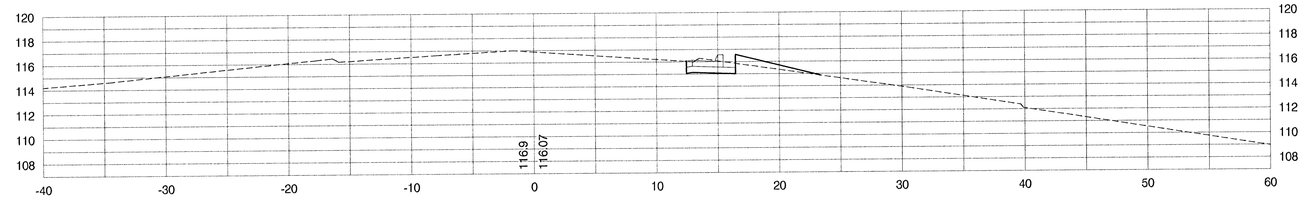

11+05.13

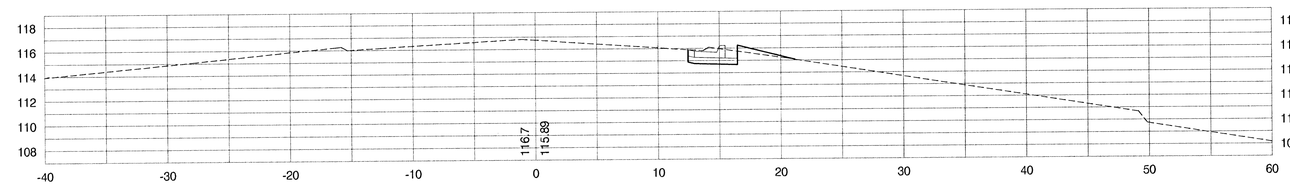

STACKMAN DRIVE CROSS SECTIONS

MURDOCK STREET ROUNDABOUT

SCALE: 1" = 5'-0"

Eng\Riverside\Sonny Murdock\Cross Sec Stackman.dwg

wdm architects


Wilson Darnell Mann P.A.
105 N. Washington Wichita, Kansas 67202
ph 316.262.4700 fx 316.262.0002

BAUGHMAN COMPANY P. A.
ENGINEERING, SURVEYING, & PLANNING
316-262-1271 • 355 ELLIS • WICHITA, KANSAS 67211



RIVERSIDE PARK SYSTEM
Central Riverside Park
Wichita, Kansas

KEY PLAN

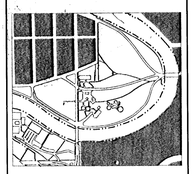

CENTRAL RIVERSIDE PARK

PRINTS ISSUED
Sept. 5, 2002

WDM No. 00113
drawn: STAFF
checked: STAFF

STACKMAN DRIVE PARKING
BASELINE "A" CROSS SECTIONS

SECTION TWO
22 of 28

© copyright 2002 Wilson Darnell Mann P.A.