


16+00

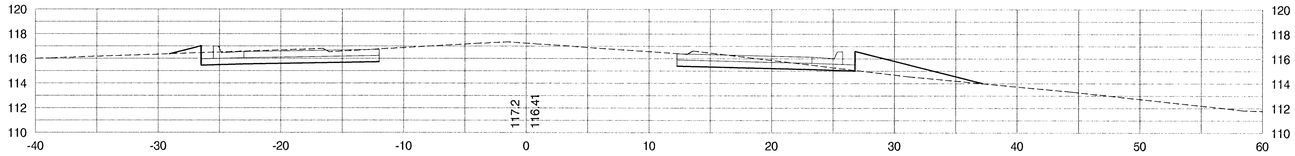


15+75

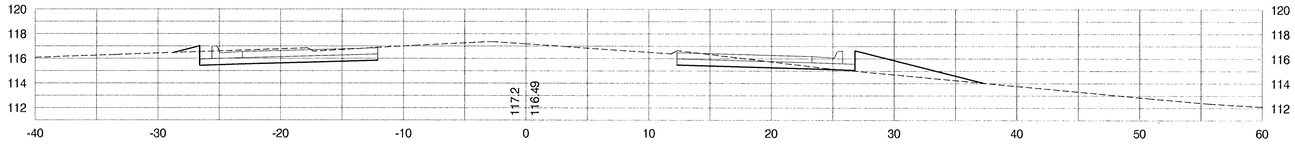


15+50

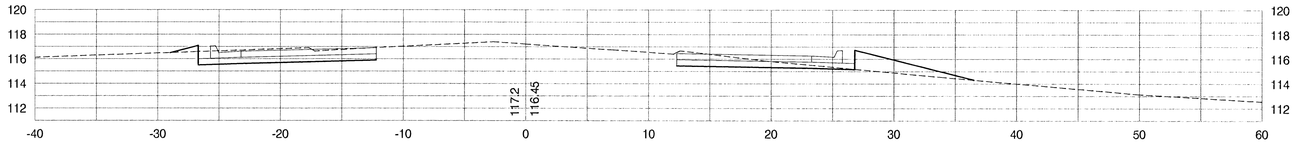


15+24.23

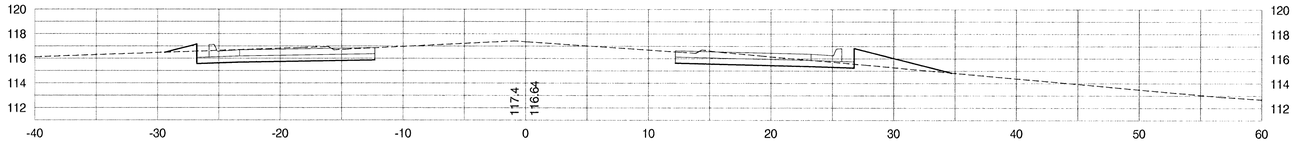


14+98.01

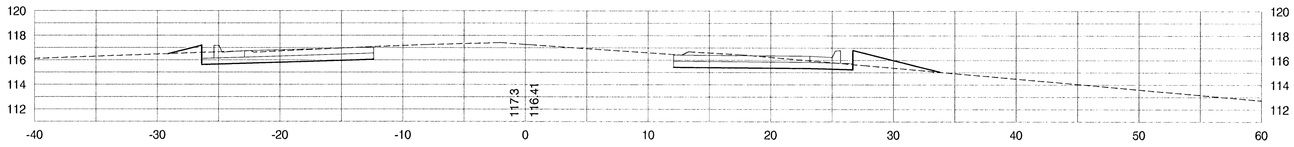


14+83.23

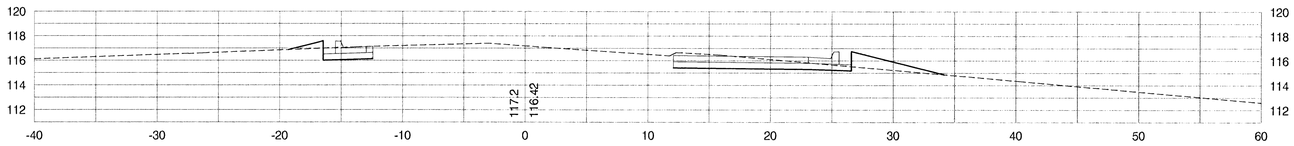

14+75

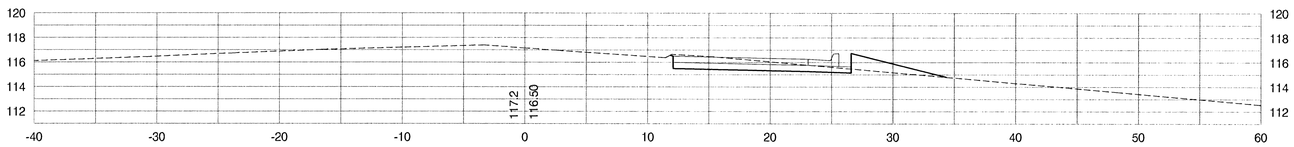

14+50

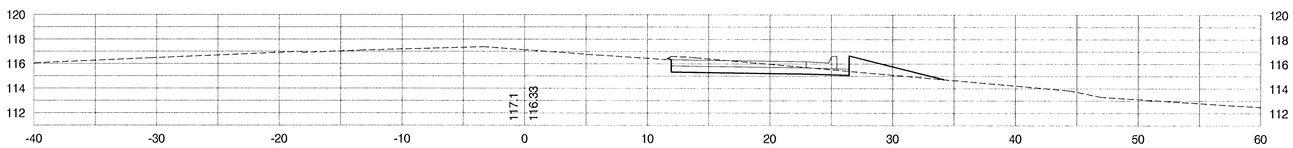

STACKMAN DRIVE CROSS SECTIONS

MURDOCK STREET ROUNDABOUT

SCALE: 1" = 5'-0"

Eng\Riverside\Sonny\Murdock\Cross Sec Stackman.dwg


wdm architects
Wilson Darnell Mann P.A.
105 N. Washington Wichita, Kansas 67202
ph 316.262.4700 fx 316.262.0002

BAUGHMAN COMPANY P. A.
ENGINEERING, SURVEYING, & PLANNING
316-262-7271 * 313 ELLIS * WICHITA, KANSAS 67211

JERALD E. BRADLEY JR. LICENSED 15078 KANSAS PROFESSIONAL ENGINEER

RIVERSIDE PARK SYSTEM
Central Riverside Park
Wichita, Kansas

KEY PLAN

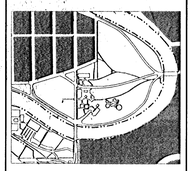

CENTRAL RIVERSIDE PARK

PRINTS ISSUED
Sept. 5, 2002

WDM No. 00113
drawn: STAFF
checked: STAFF

STACMAN DRIVE PARKING
BASELINE "A" CROSS SECTIONS

SECTION TWO
24 of 28

© copyright 2002 Wilson Darnell Mann P.A.