


18+00

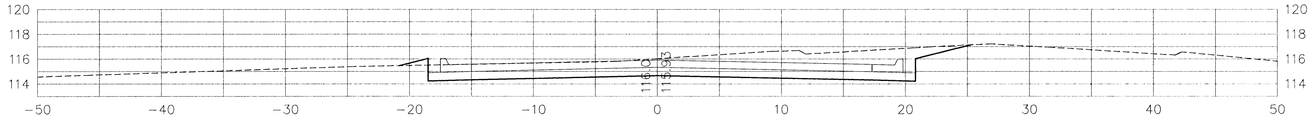


17+75

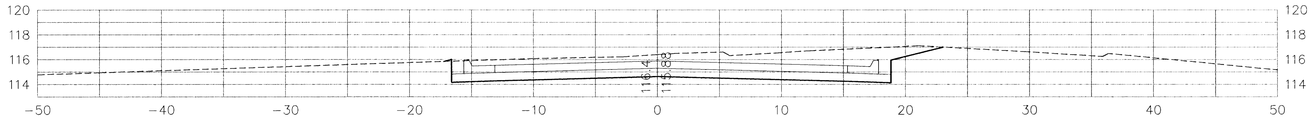


17+50

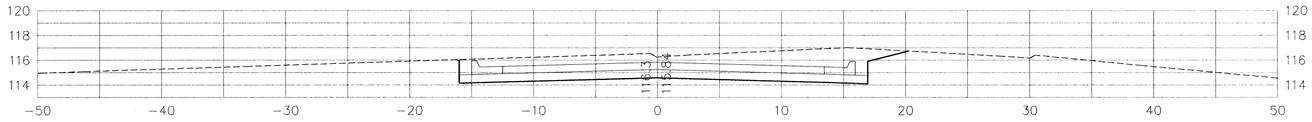

17+25

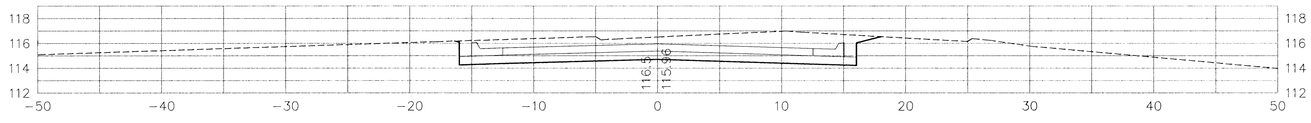


17+00

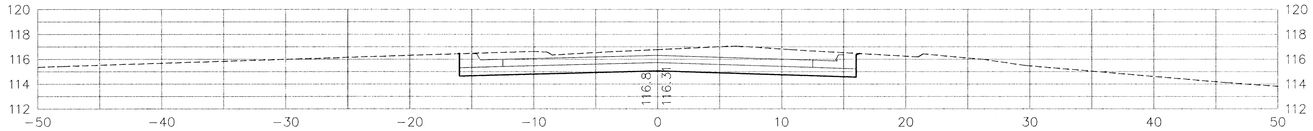


16+75


16+50

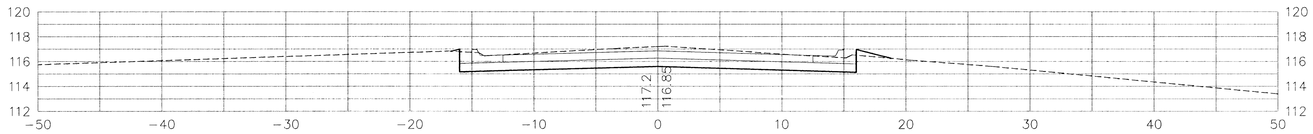


16+31.57

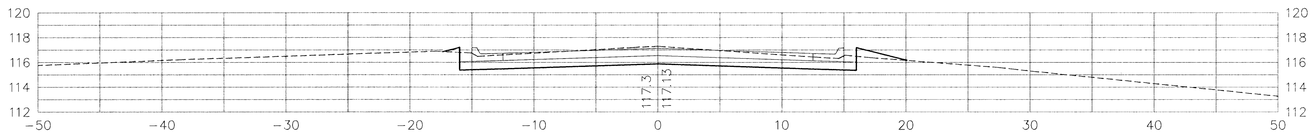

16+25

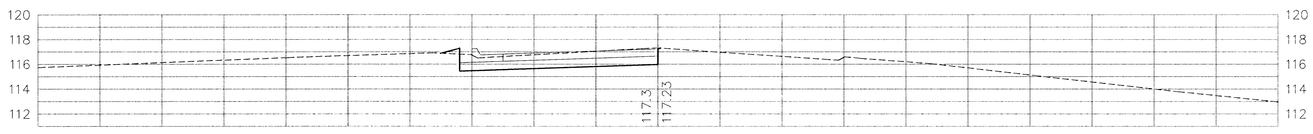

16+18.06

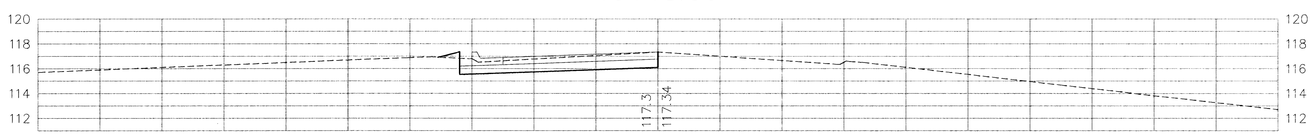

BASELINE "A" CROSS SECTIONS

MURDOCK STREET ROUNDABOUT

SCALE: 1" = 5'-0"

Eng\Riverside\Sonny\Murdock\Cross Sec Murdock.dwg

wdm architects


Wilson Darnell Mann P.A.
105 N. Washington Wichita, Kansas 67202
ph 316.262.4700 fx 316.262.0002

BAUGHMAN COMPANY P. A.
ENGINEERING, SURVEYING, & PLANNING
316-260-7271 • 315 ELLIS • WICHITA, KANSAS 67211

JERROLD F. BRADLEY LICENSED 15076 KANSAS PROFESSIONAL ENGINEER

RIVERSIDE PARK SYSTEM
Central Riverside Park
Wichita, Kansas

KEY PLAN

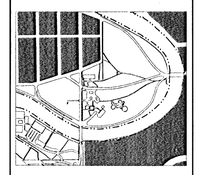

CENTRAL RIVERSIDE PARK

PRINTS ISSUED
Nov. 7, 2002

WDM No. 00113
drawn: STAFF
checked: STAFF

MURDOCK ROUNDABOUT
BASELINE "A" CROSS SECTIONS

SECTION TWO
26 of 28

© copyright 2002 Wilson Darnell Mann P.A.