


PARKING LOT JOINT PLAN


WICHITA WILD STAFF PARKING LOT

SCALE: 1" = 10'-0"

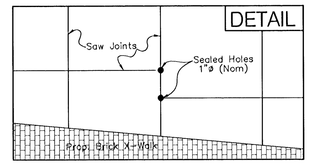

NOTE
At all locations where joints are not congruent through pavement sections, Contractor shall drill full pavement depth & seal.

Curb Joint to Match as Close a Possible to the Proposed Adjacent Pavement Joints

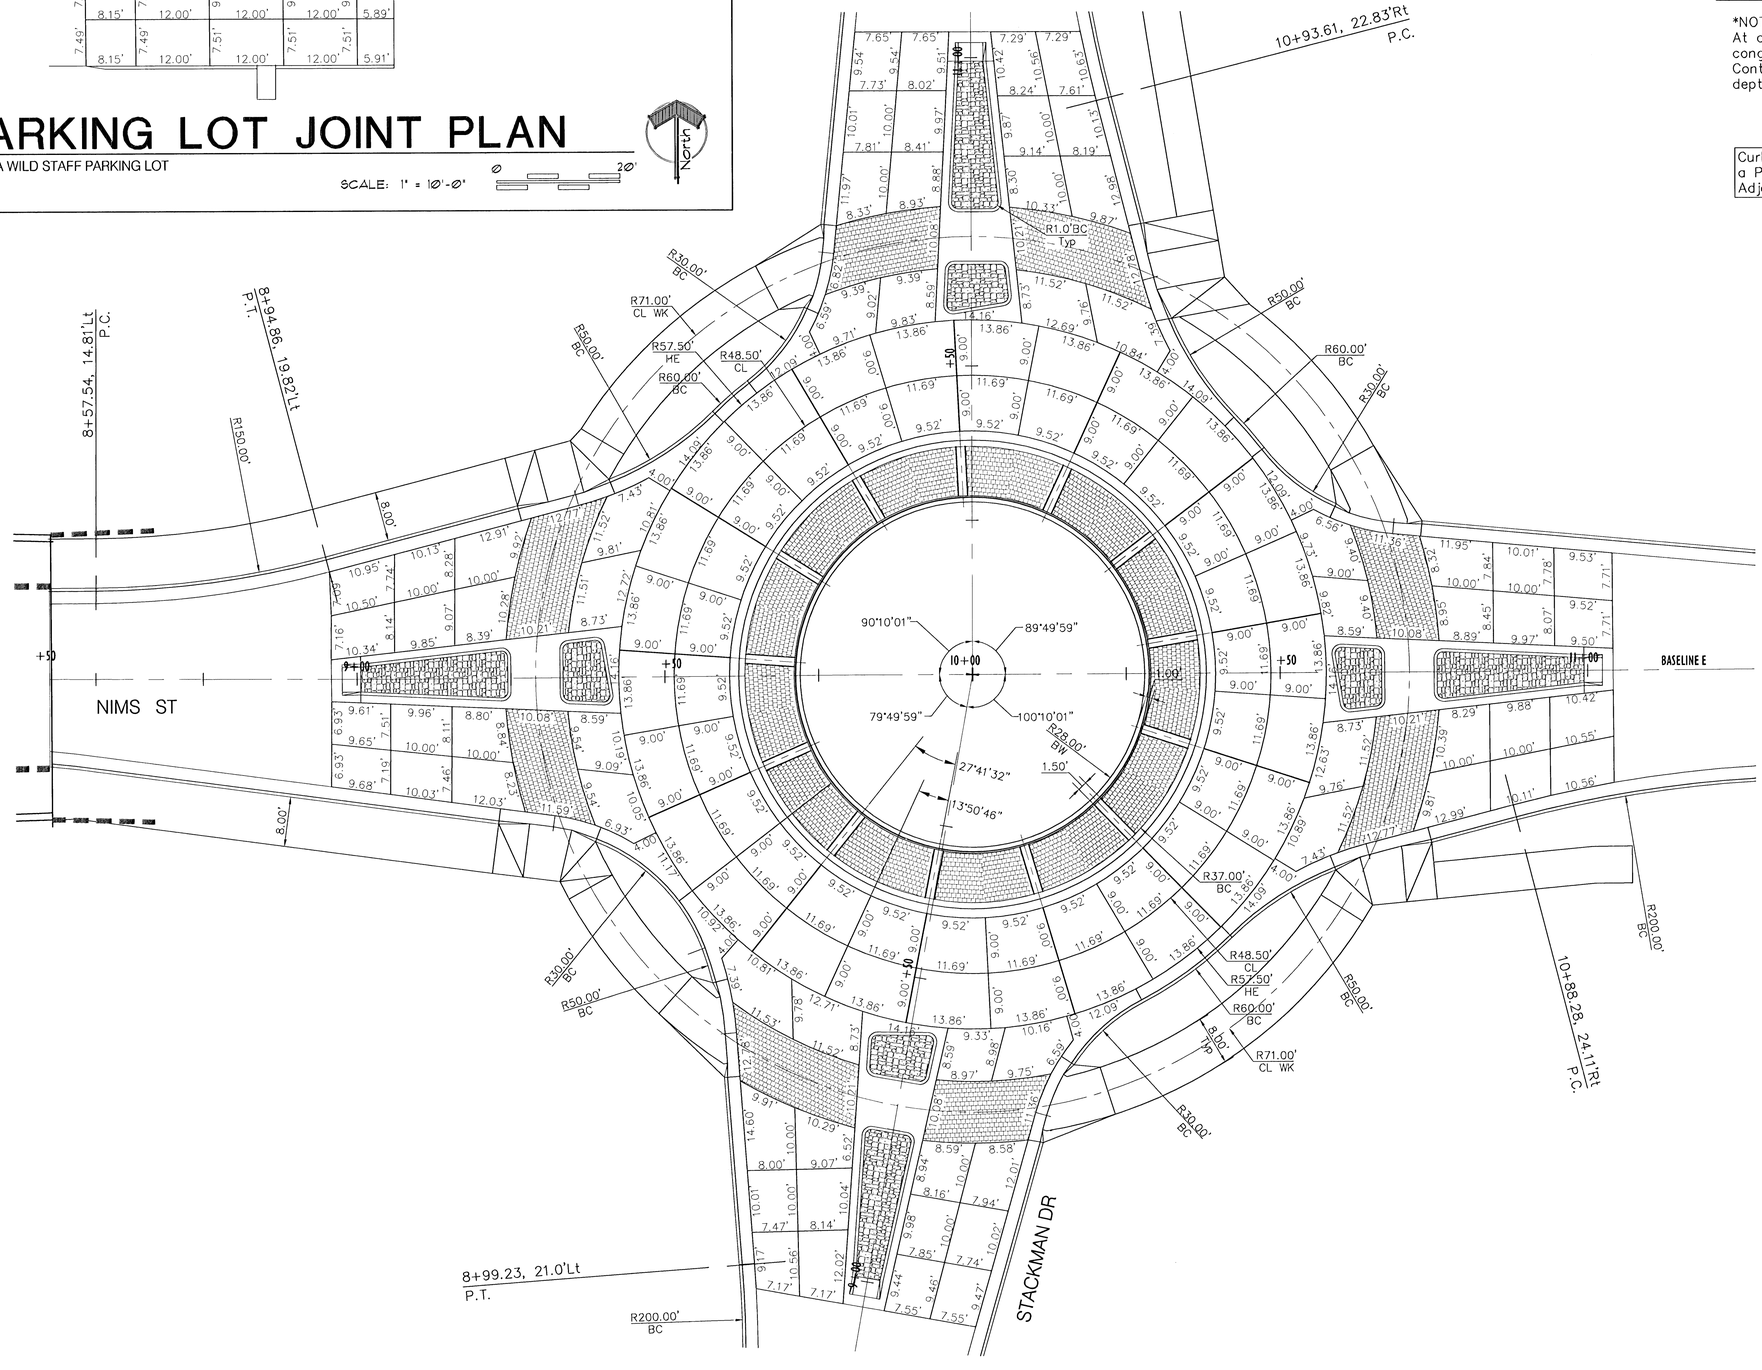

ROUNDABOUT JOINT PLAN

NIMS STREET ROUNDABOUT @ STACKMAN DRIVE

SCALE: 1" = 10'-0"

North

wdm architects
Wilson Darnell Mann P.A.
105 N. Washington Wichita, Kansas 67202
ph 316.262.4700 fx 316.262.0002

BAUGHMAN COMPANY P. A.
ENGINEERING, SURVEYING, & PLANNING
316-262-7271 • 313 ELLIS • WICHITA, KANSAS 67211

GERALD F. BRALEY JR. LICENSED 15076 KANSAS PROFESSIONAL ENGINEER

NIMS ROUNDABOUT
Central Riverside Park

Wichita, Kansas

KEY PLAN



CENTRAL RIVERSIDE PARK

PRINTS ISSUED
August 20, 2002
November 6, 2002

Baughman No. 00-08-E798
drawn: STAFF
checked: STAFF

NIMS STREET ROUNDABOUT--JOINT PLAN

SECTION THREE
7 of 22

© copyright 2002 Wilson Darnell Mann P.A.

Engl\Riverside\Sonny\Dwg\Joint.dwg