


11+50

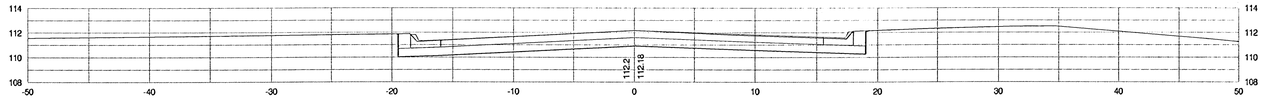


11+25

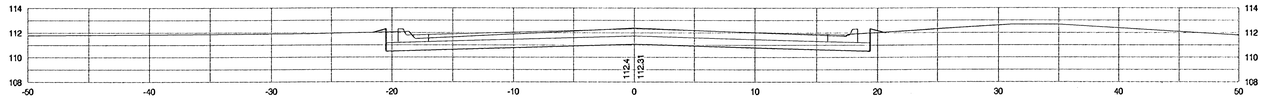


10+99.42

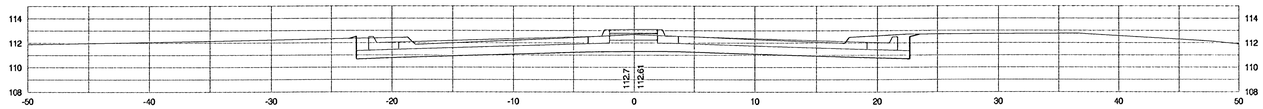


10+75

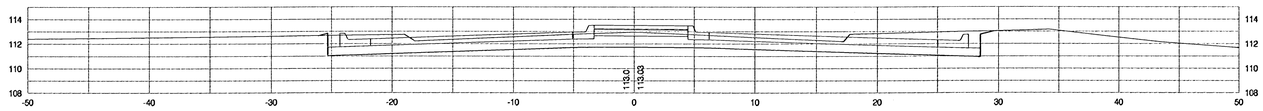


10+61.36

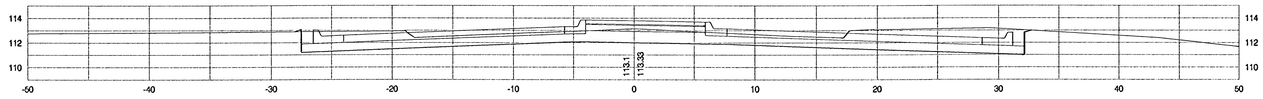


9+38.66

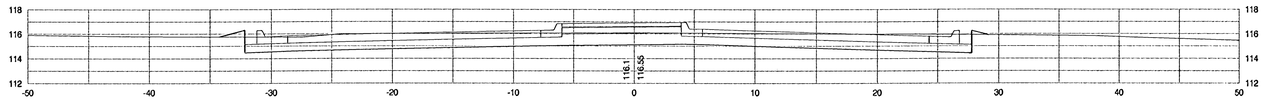


9+25

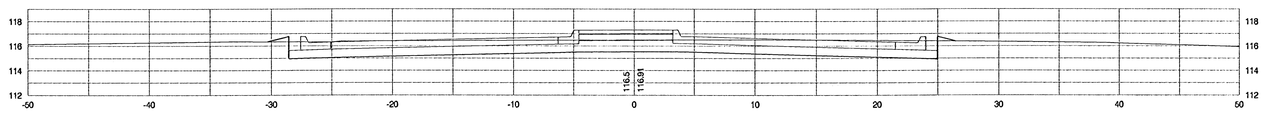


9+00.58

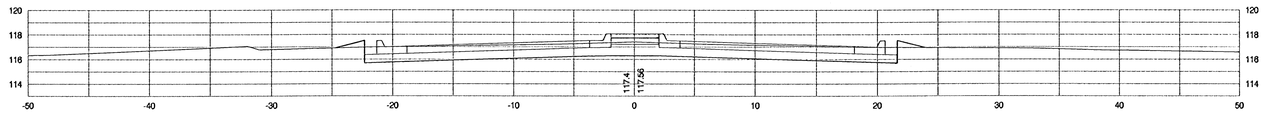

8+75

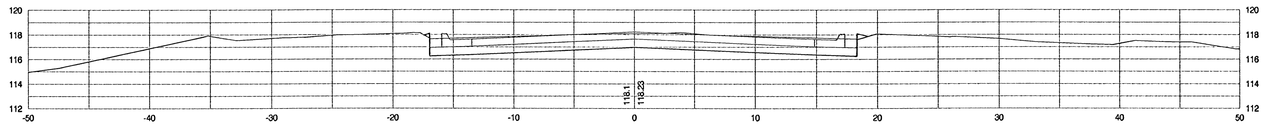

8+50

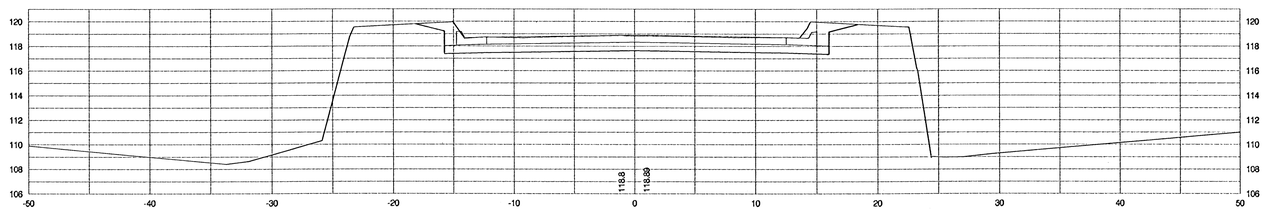

NIMS CROSS SECTIONS

NIMS STREET ROUNDABOUT @ STACKMAN DRIVE

SCALE: 1" = 5'-0"

Eng\Riverside\Sonny\Dwg\Cross Sections.dwg

wdm architects


Wilson Darnell Mann P.A.
105 N. Washington Wichita, Kansas 67202
ph 316.262.4700 fx 316.262.0002

BAUGHMAN COMPANY P. A.
ENGINEERING, SURVEYING, & PLANNING
316-262-7276 • 313 BELLE • WICHITA, KANSAS 67213

GEORGE F. BRANDENBURG LICENSED 15076 KANSAS PROFESSIONAL ENGINEER

NIMS ROUNDABOUT
Central Riverside Park
Wichita, Kansas

KEY PLAN

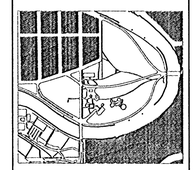

CENTRAL RIVERSIDE PARK

PRINTS ISSUED
August 20, 2002

Baughman No. 00-08-E798
drawn: STAFF
checked: STAFF

NIMS STREET CROSS SECTIONS — 1

SECTION THREE
18 of 22

© copyright 2002 Wilson Darnell Mann P.A.