


12+00

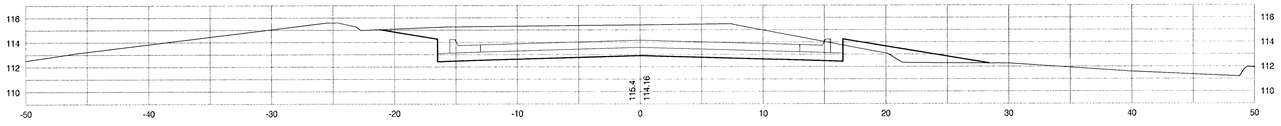


11+75

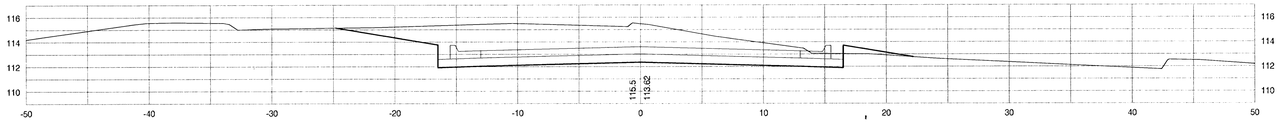


11+50

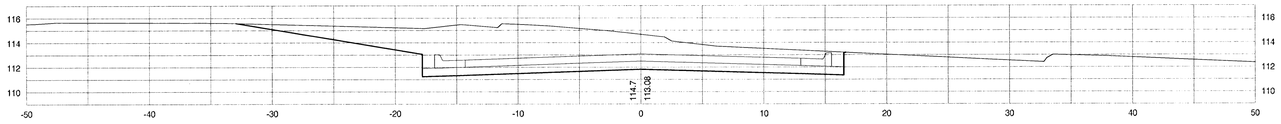


11+25

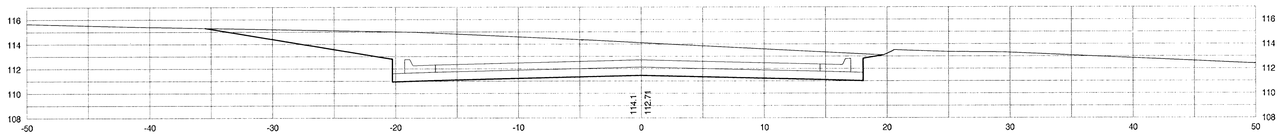


10+99.42

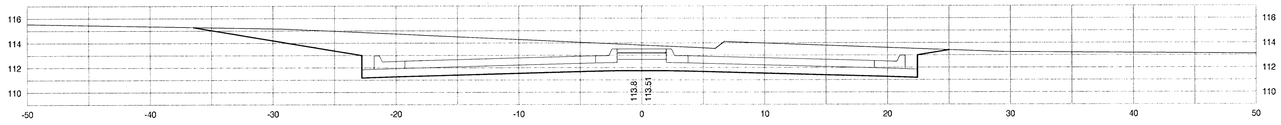


10+75

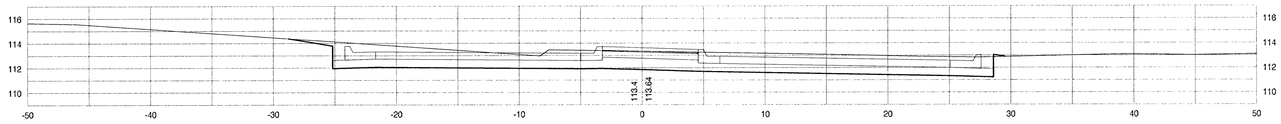


10+61.34

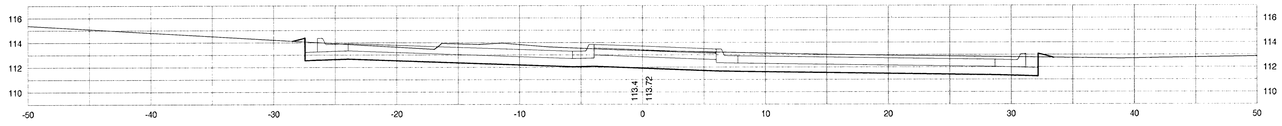

9+39.47

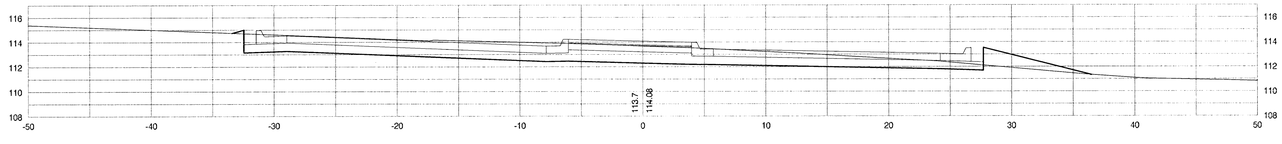

9+25

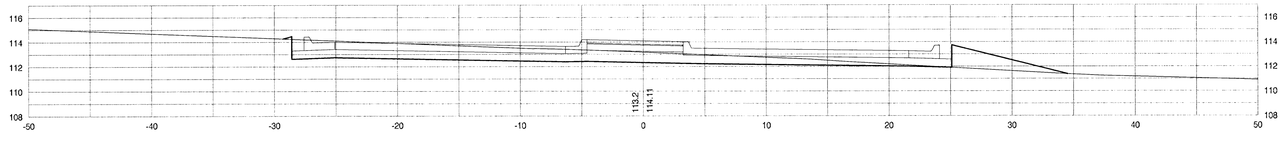

STACKMAN CROSS SECTIONS

NIMS STREET ROUNDABOUT @ STACKMAN DRIVE

SCALE: 1" = 5'-0"

Eng\Riverside\Sonny\Dwg\Cross Sections.dwg


wdm architects
Wilson Darnell Mann P.A.
105 N. Washington Wichita, Kansas 67202
ph 316.262.4700 fx 316.262.0002

BAUGHMAN COMPANY P. A.
ENGINEERING, SURVEYING, & PLANNING
316-262-7271 • 305 ELLIS • WICHITA, KANSAS 67211

GEOFF F. GRAVLEE LICENSED 15076 KANSAS PROFESSIONAL ENGINEER

NIMS ROUNDABOUT
Central Riverside Park
Wichita, Kansas

KEY PLAN

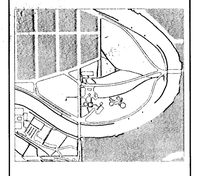

CENTRAL RIVERSIDE PARK

PRINTS ISSUED
August 20, 2002

Baughman No. 00-08-E798
drawn: STAFF
checked: STAFF

STACKMAN DRIVE CROSS SECTIONS -- 4

SECTION THREE
21 of 22

© copyright 2002 Wilson Darnell Mann P.A.