

Earthwork Quantities were Calculated using 3D Modeling Surfaces from the Bottom of the Proposed Rock Base to the Existing Grade, Including Existing Paved Surfaces. These Quantities have NOT been Adjusted by any Factors.	
Excavation	1828.65 C.Y
Compacted Fill	1000.03 C.Y.


12+75

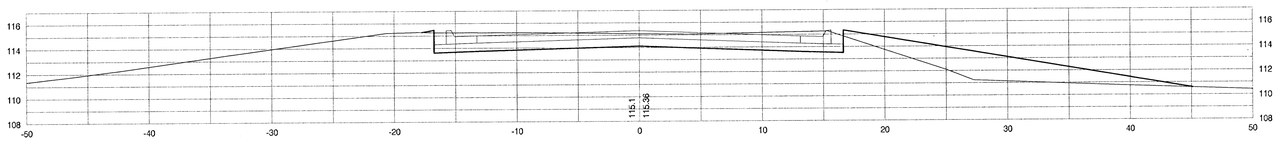

12+50

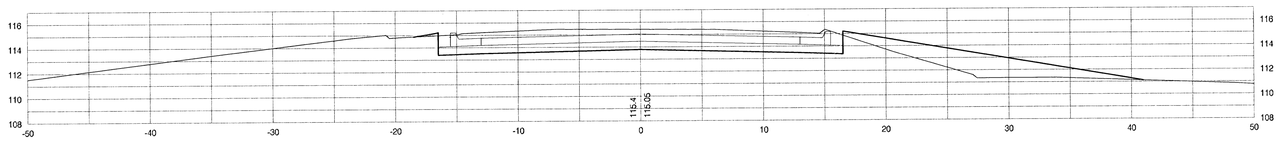

12+25

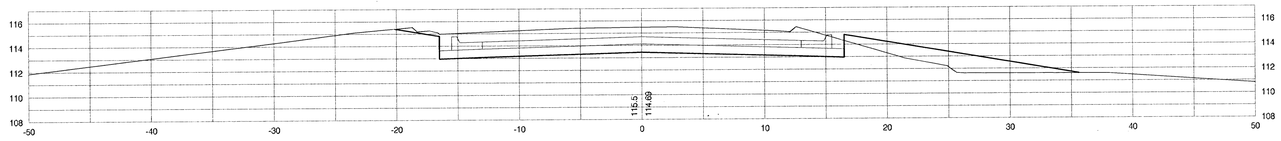

STACKMAN CROSS SECTIONS

NIMS STREET ROUNDABOUT @ STACKMAN DRIVE

SCALE: 1" = 5'-0"

Eng\Riverside\Survy\Dwg\Cross Sections.dwg

wdm architects


Wilson Darnell Mann P.A.
105 N. Washington Wichita, Kansas 67202
ph 316.262.4700 fx 316.262.0002

BAUGHMAN COMPANY P. A.
ENGINEERING, SURVEYING, & PLANNING
316-262-7271 • 310 ELLIS • WICHITA, KANSAS 67211



NIMS ROUNDABOUT
Central Riverside Park
Wichita, Kansas

KEY PLAN

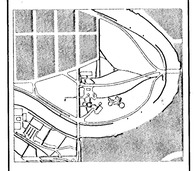

CENTRAL RIVERSIDE PARK

PRINTS ISSUED
August 20, 2002

Baughman No. 00-08-E798
drawn: STAFF
checked: STAFF

STACKMAN DRIVE CROSS SECTIONS – 5

SECTION THREE
22 of 22

© copyright 2002 Wilson Darnell Mann P.A.

5.1-0