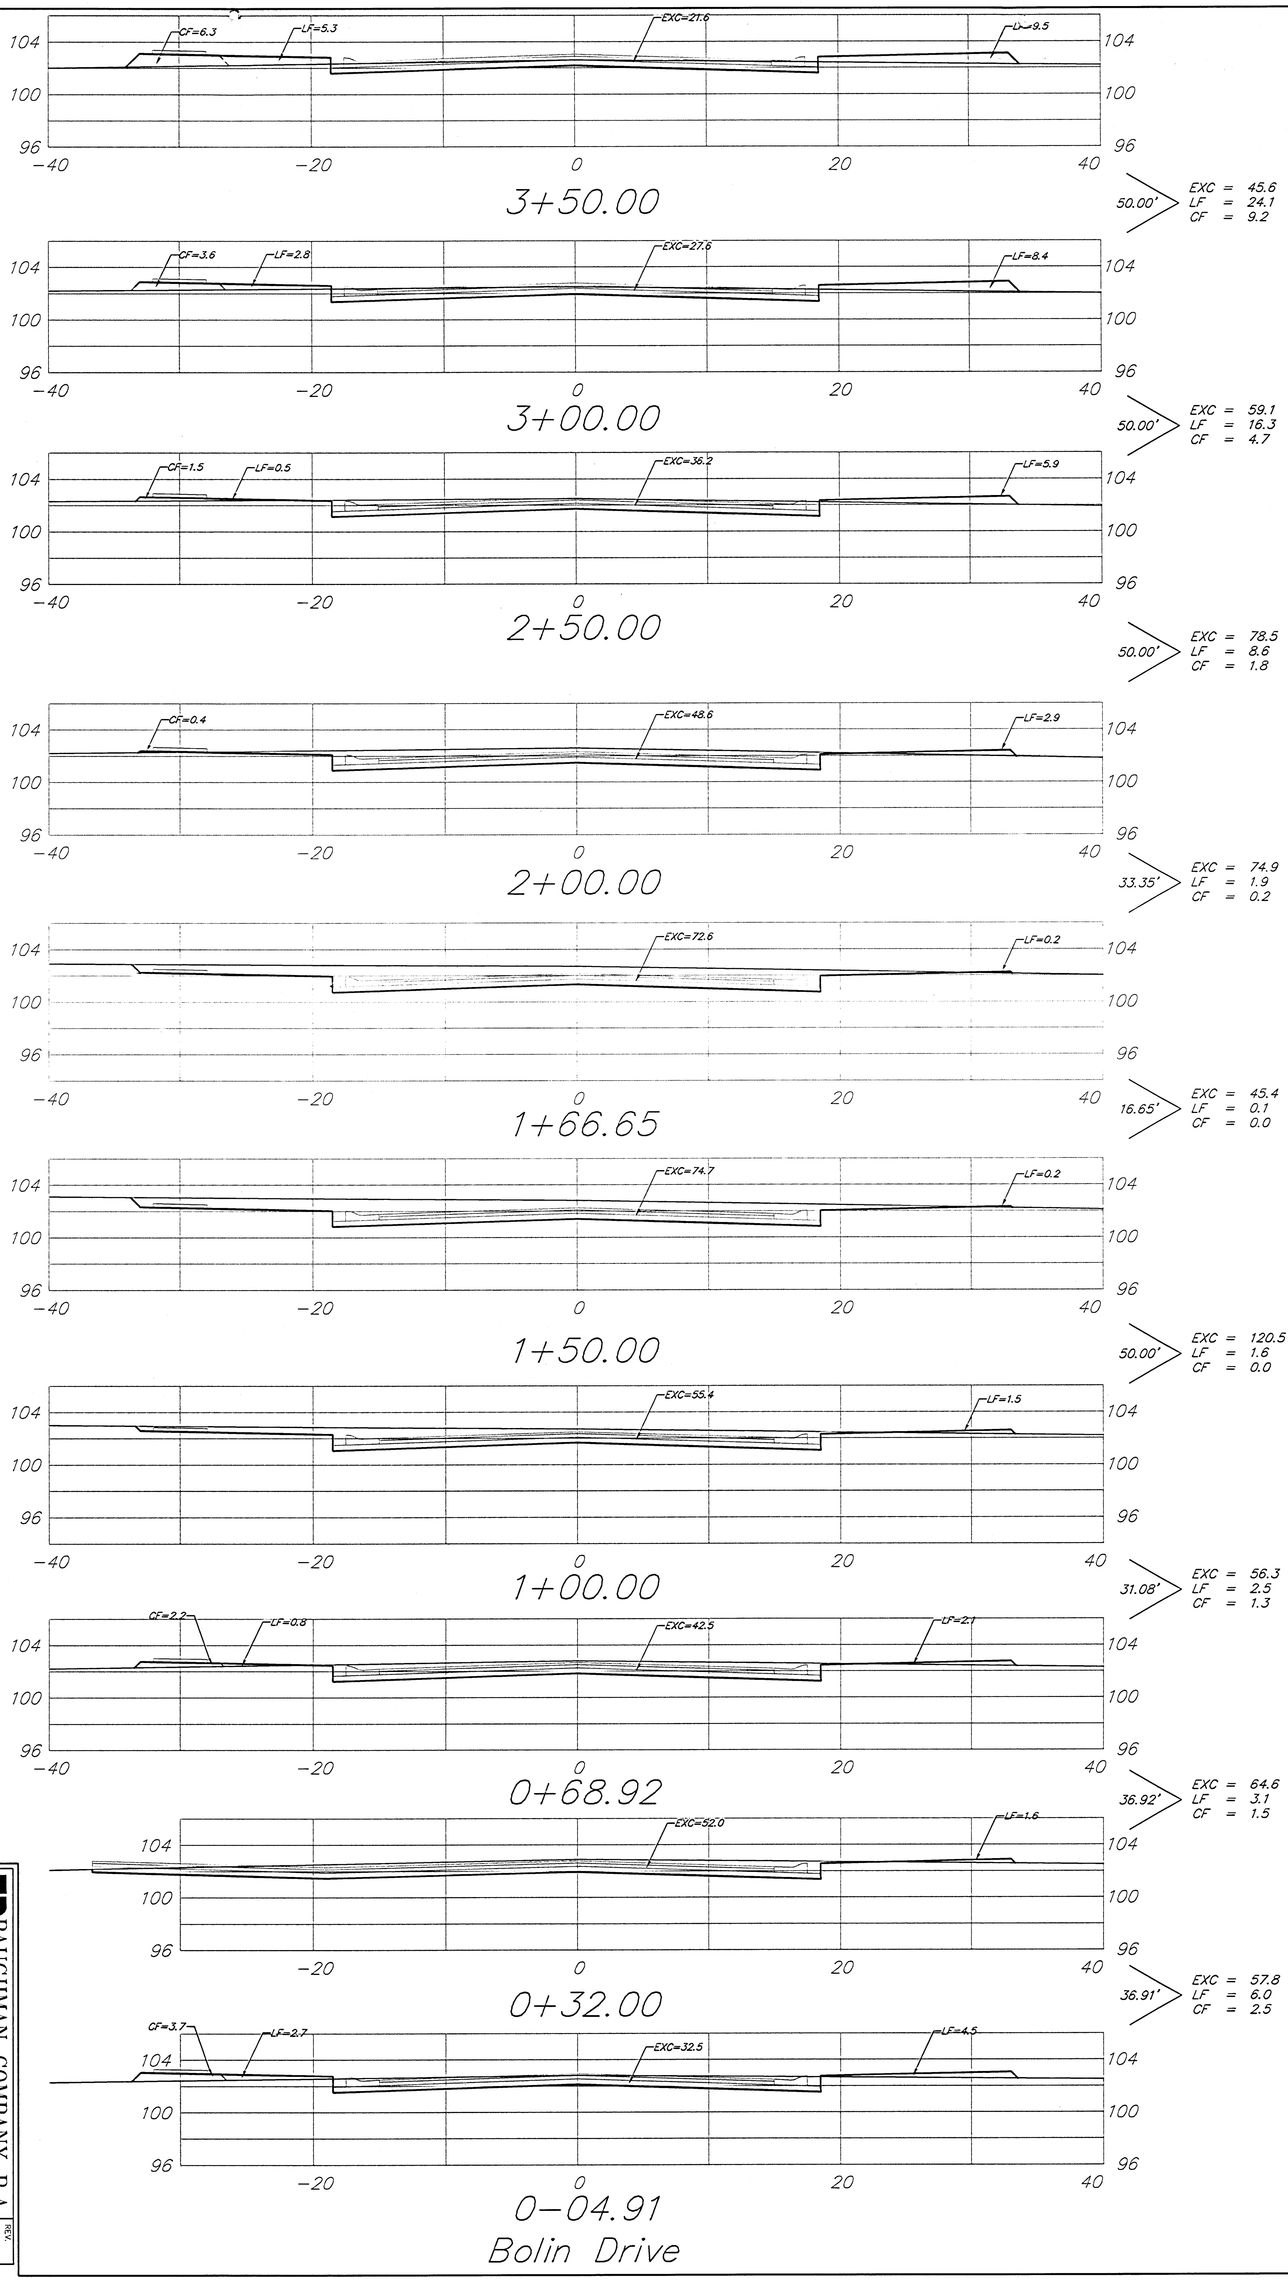


Sheet Totals:

Excavation	=	602.7 C.Y.
Loose Fill	=	64.2 C.Y.
Compacted Fill	=	21.2 C.Y.

BAUGHMAN COMPANY P.A.
ENGINEERING, SURVEYING, & PLANNING
316-262-7271 • 315 ELLIS • WICHITA, KANSAS 67211

PROJECT NUMBER
472-84074

SHEET NO. 10
REV.

25
XS