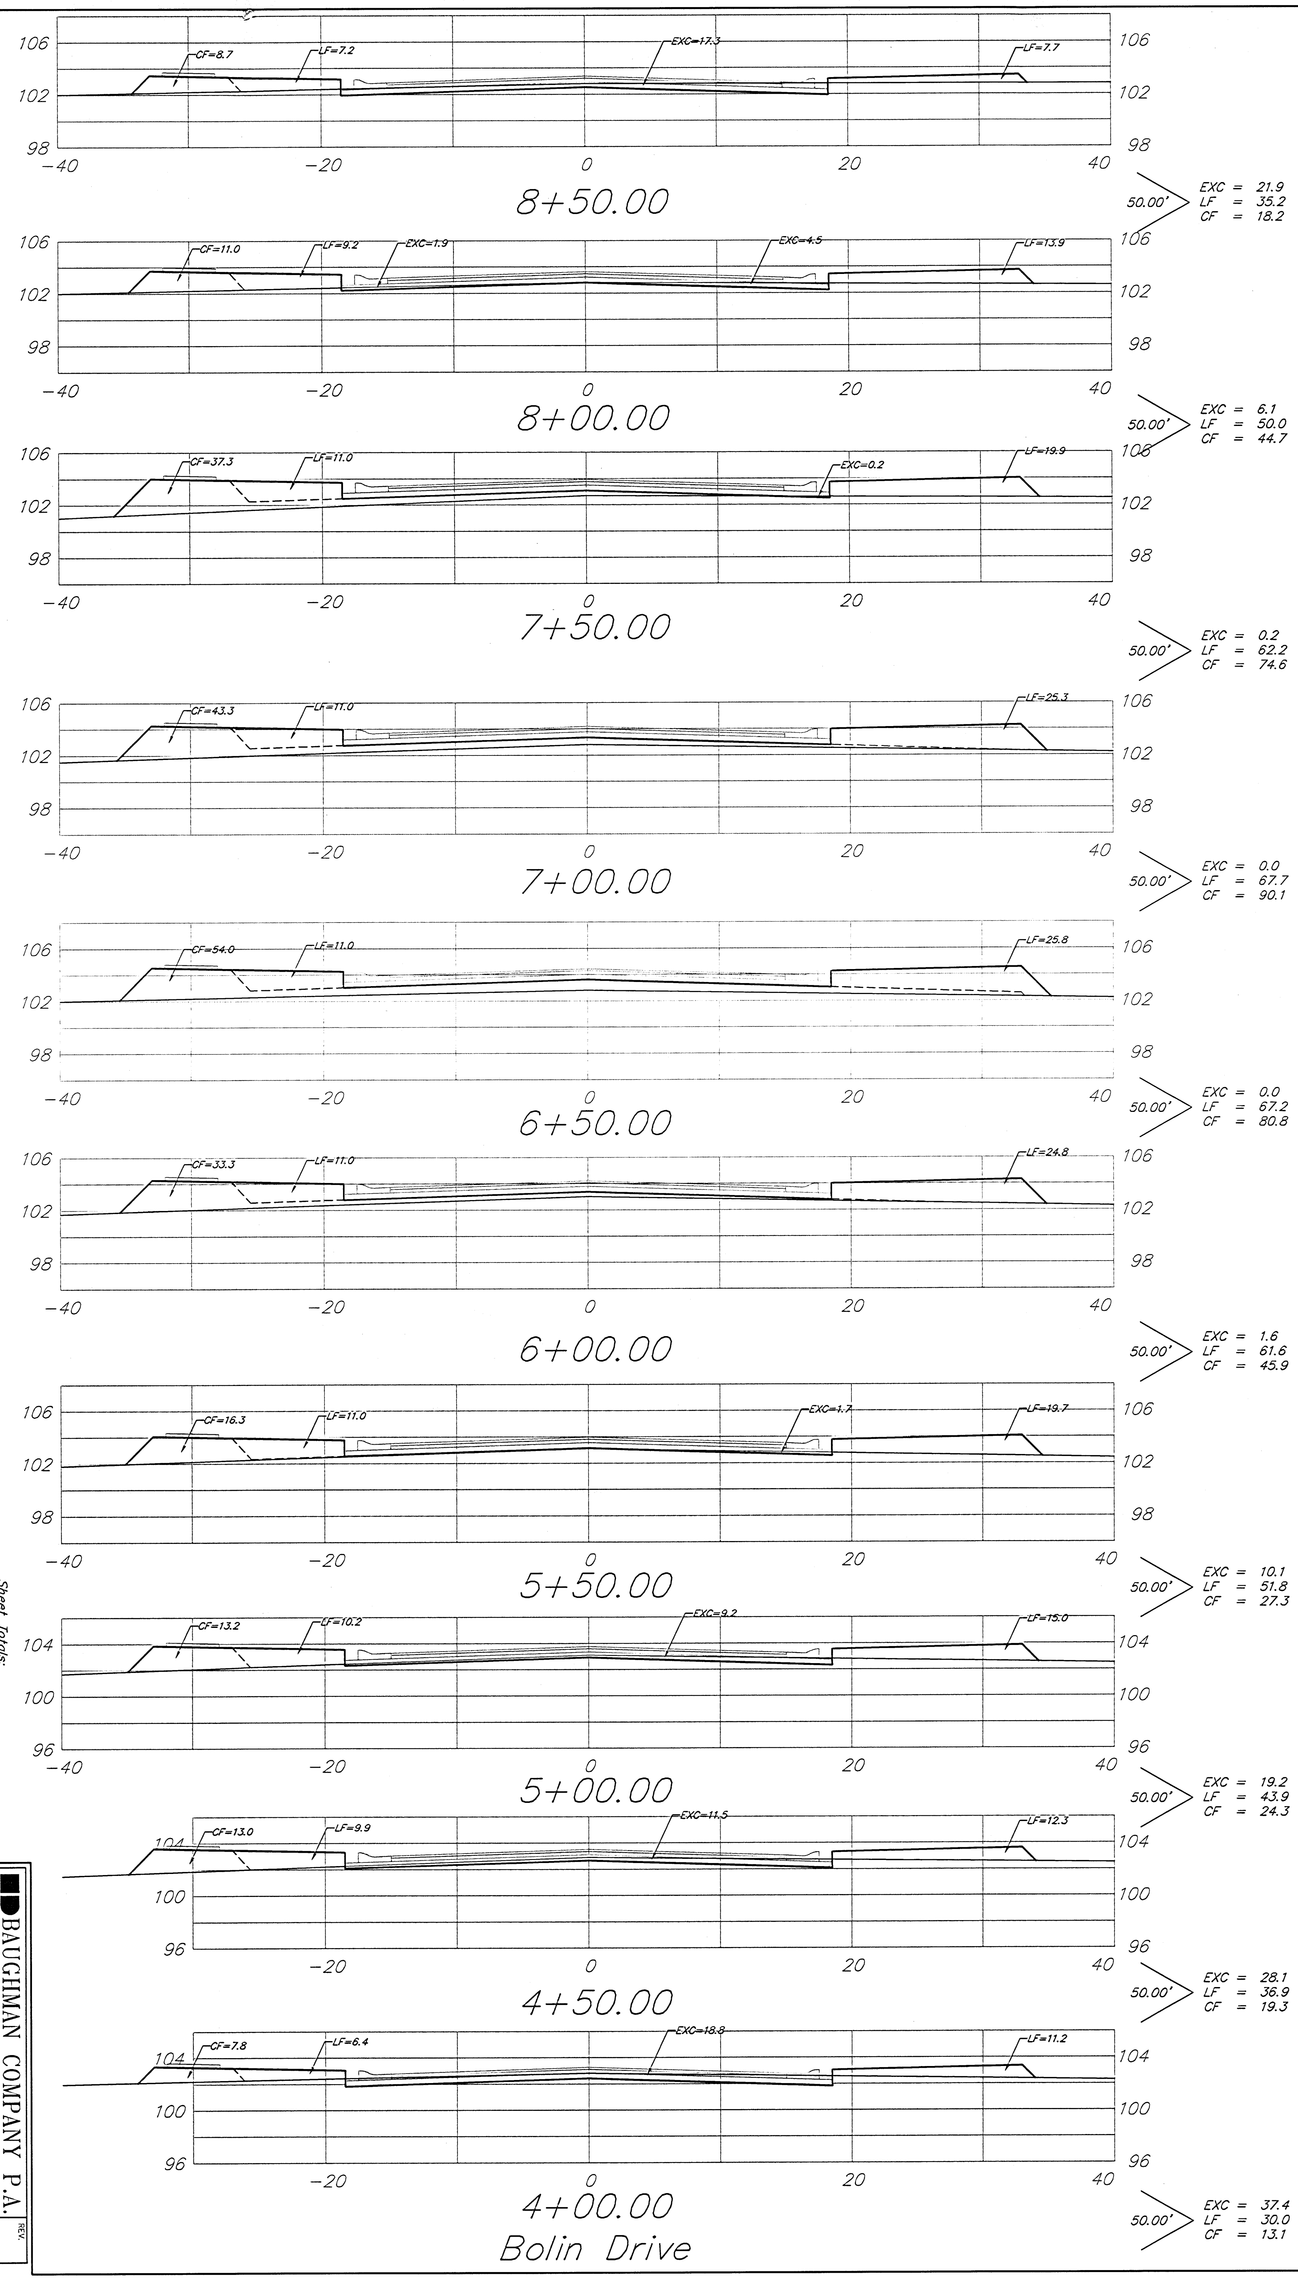


Sheet Totals:

Excavation	= 1246 C.Y.
Loose Fill	= 506.5 C.Y.
Compacted Fill	= 438.3 C.Y.

BAUGHMAN COMPANY P.A.
ENGINEERING, SURVEYING, & PLANNING
319-262-7271 • 315 ELLIS • WICHITA, KANSAS 67211

PROJECT NUMBER
472-84074

SHEET 11 OF 15

REV.

AS