

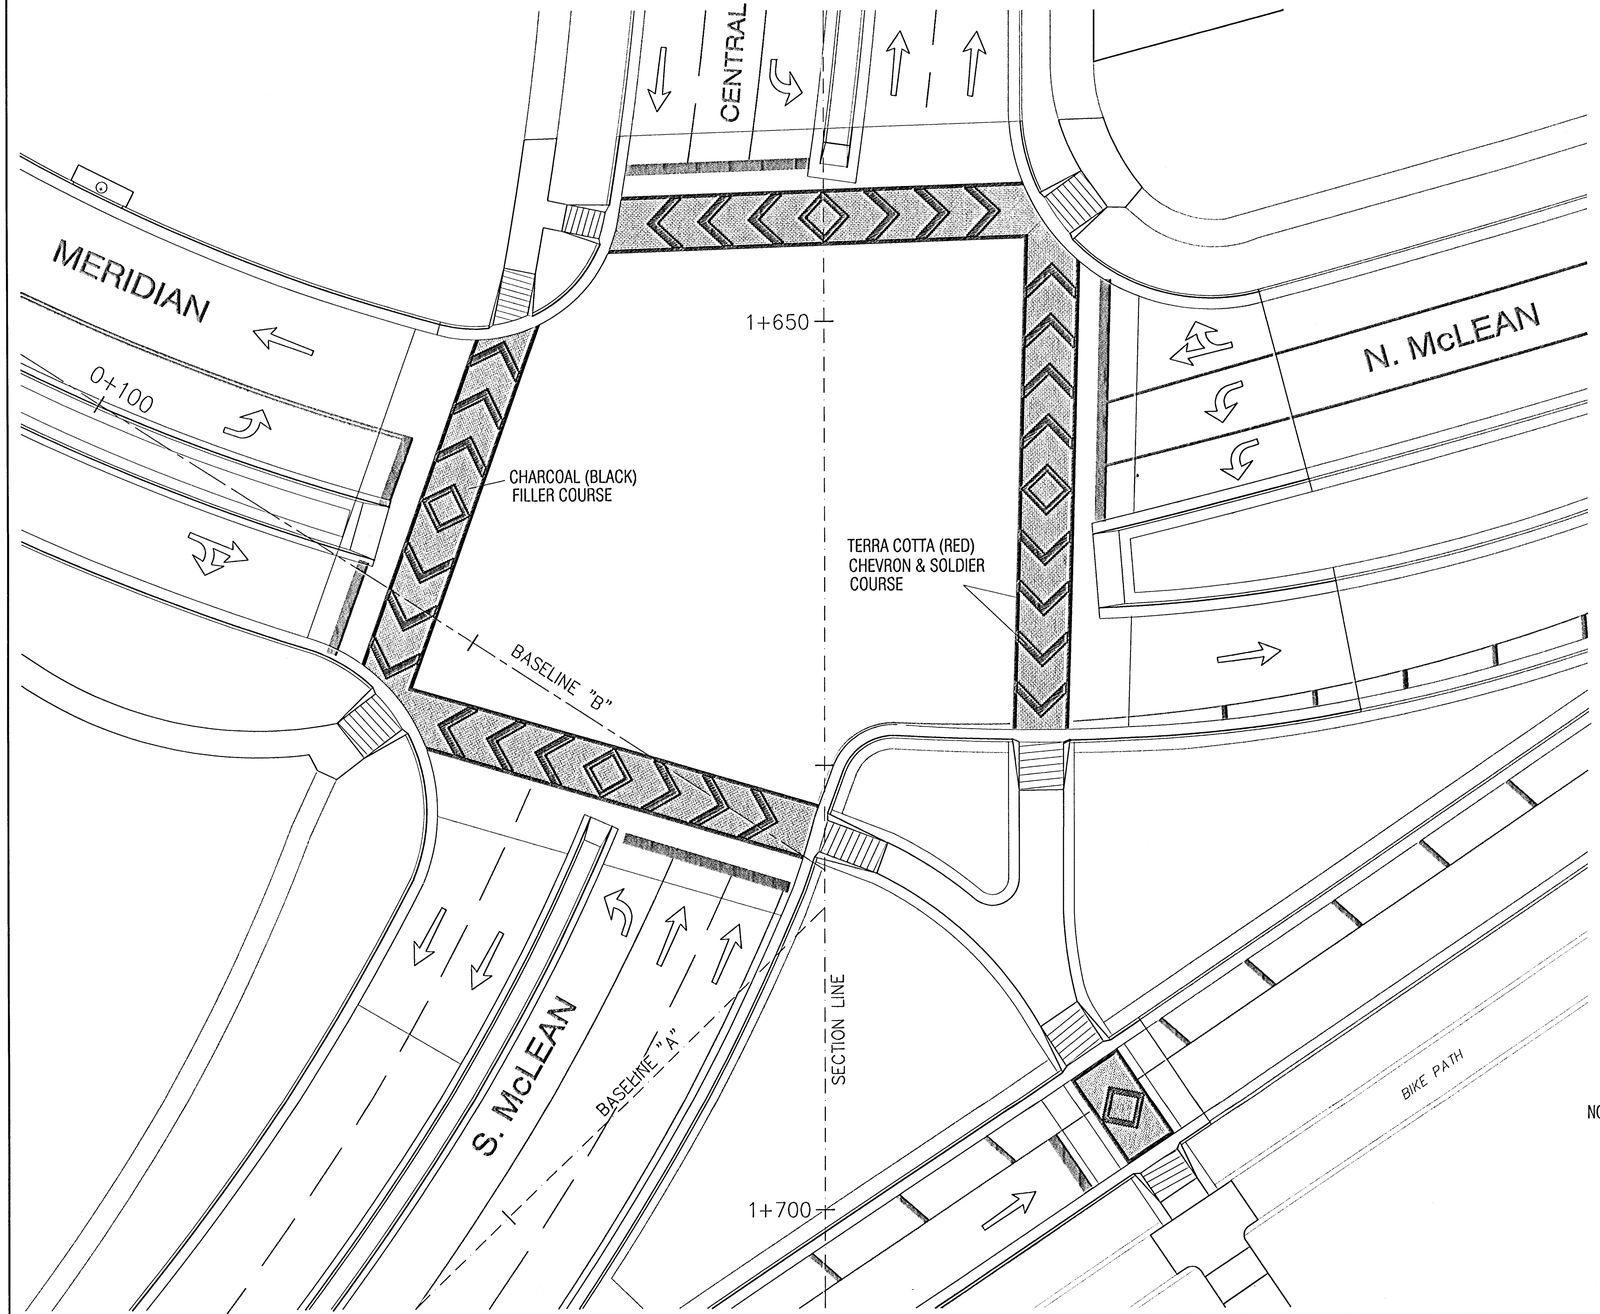


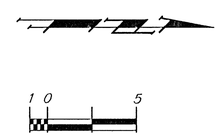

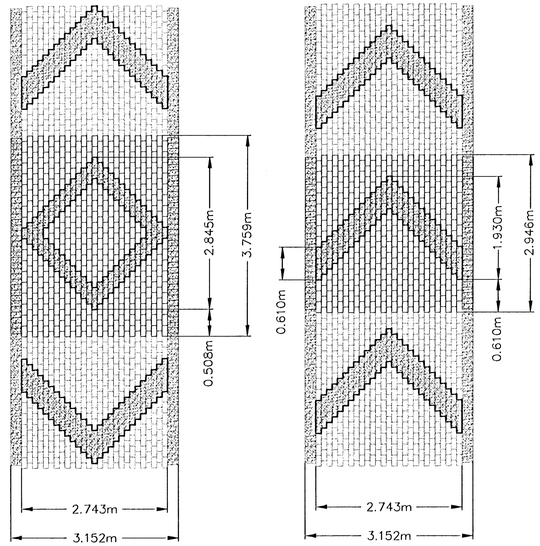

TYPICAL PAVER PATTERNS

N.T.S.

NOTE: PATTERN & CROSSWALK DIMENSIONS ARE DETERMINED BASED ON STANDARD PAVING BRICK DIMENSIONS. CONTRACTOR SHALL BE REQUIRED TO CONSTRUCT BRICK PATTERN AS SHOWN BASED ON BRICK USED FOR CROSSWALKS.

METRIC

DESIGN	DATE	CITY PROJECT NUMBER	BAUGHMAN PROJECT NUMBER: 98-01-E965
JFB	JULY99	472-78-245-82910	DIRECTORY: F:\MCLNINT\PAV
DRAWN	SCALE	APPROVED	SHEET NAME: BRICKDET.DWG
TAZ/JMN	NOTED	JFB	

CAPITAL IMPROVEMENT PROJECT
CENTRAL & McLEAN
PAVING BRICK CROSSWALK PLAN
CENTRAL & MCLEAN INTERSECTION IMPROVEMENTS

BAUGHMAN COMPANY P. A.
ENGINEERING, SURVEYING, & PLANNING
316-262-7271 • 315 ELLIS • WICHITA, KANSAS 67211

SHEET 15 OF 40