
SCALE: 1"=20'

WATER VALVE BOX ELEVATIONS			
STREET	STATION	OFFSET	PROPOSED ELEVATION
COVINGTON	80+32.00	25.0' Lt.	171.1

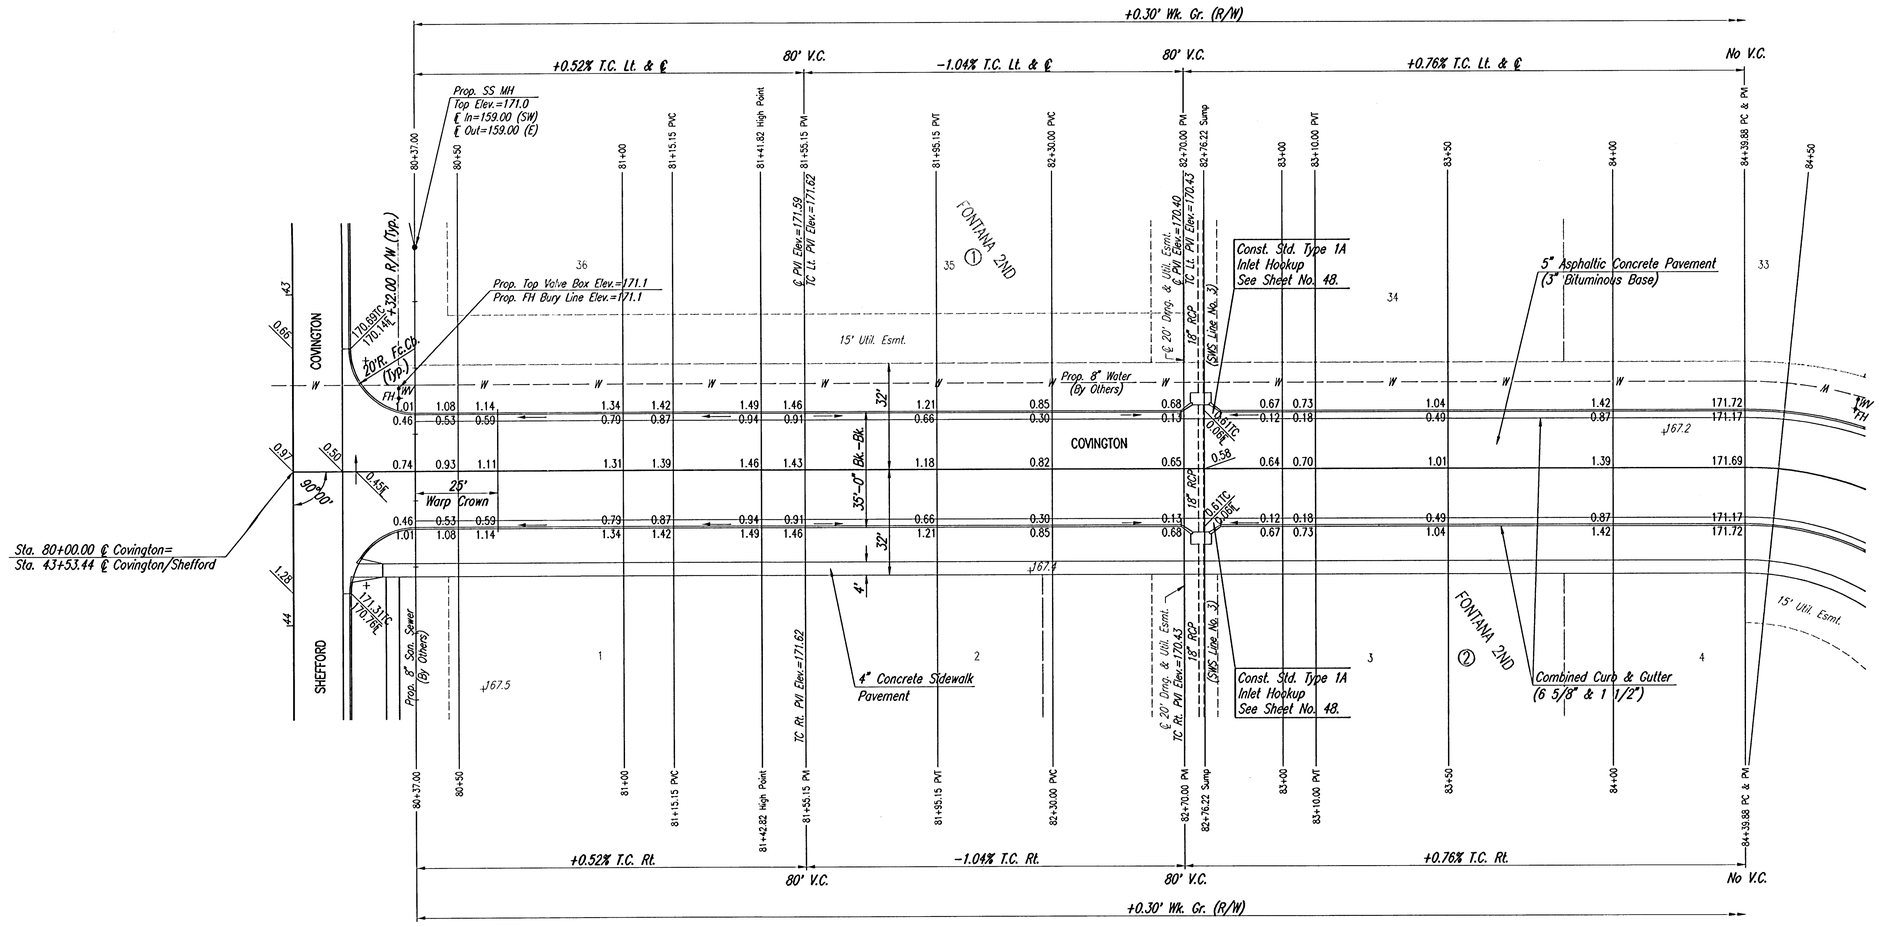

Sheet 03-14-2006 9:37:54 AM by JMU
Plot Scale: 1.20 03-14-2006 10:02:25 AM by JMU
Q:\2004\04485\000\STR80-84

No.	Revision	By	Date

FONTANA ADDITION-PHASE 1

COVINGTON

STA. 80+00 TO STA. 84+39.88

JAMES L. ARMOUR, P.E.- CITY ENGINEER

CITY OF WICHITA PROJECT NO. 472-84086

BRIAN D. BOUTWELL LICENSED 10889 PROFESSIONAL ENGINEER — 9/14/06

Professional Engineering Consultants, P.A.

303 S. TOPEKA • WICHITA, KANSAS 67202

316-262-2691 • FAX 316-262-3003

Designed by	BDB, BLB	Job No.	35-04485-000	Sheet 20 of 101
Drawn by	BJS	Date	September 2004	