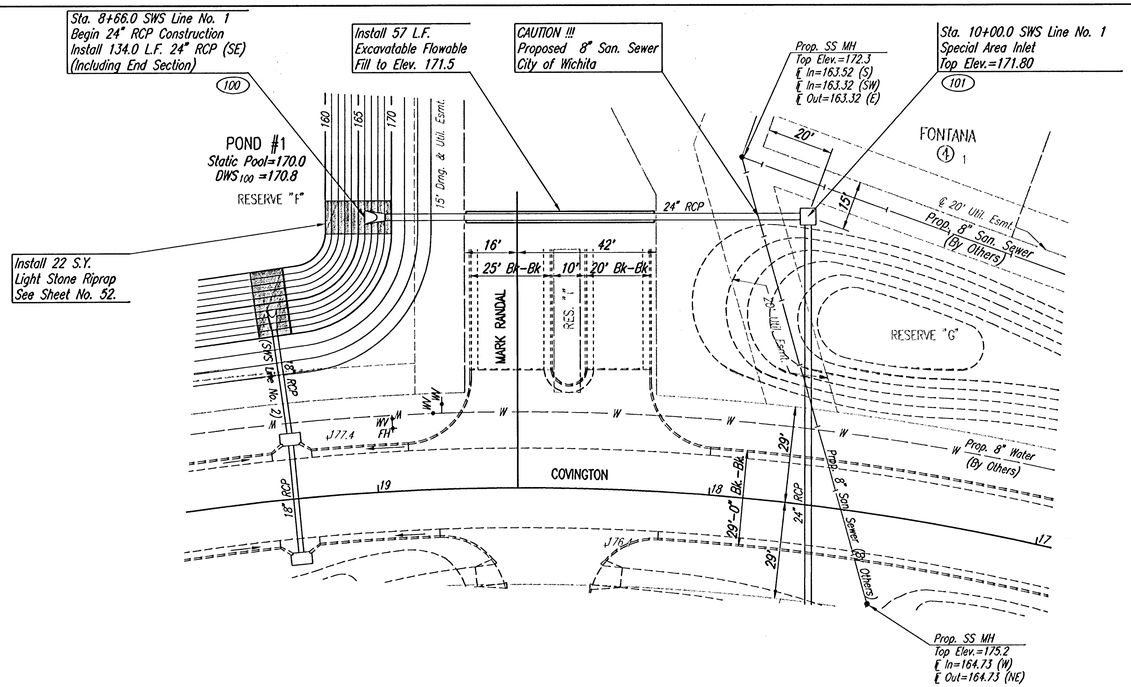


SCALE: 1"=20'


COORDINATE LIST		
POINT	NORTH	EAST
100	26,124.3800	16,664.0055
101	25,999.4721	16,712.5375

(100) = COORDINATE POINT NO.
SEE SHEET NO. 4 FOR PLAT COORDINATES

BRIAND BOUTWELL
LICENSED
10889
PROFESSIONAL ENGINEER
3/14/06

PLAN	CHECKED	BY	DATE
	CHECKED		

PROFILE	CHECKED	BY	DATE
	CHECKED		

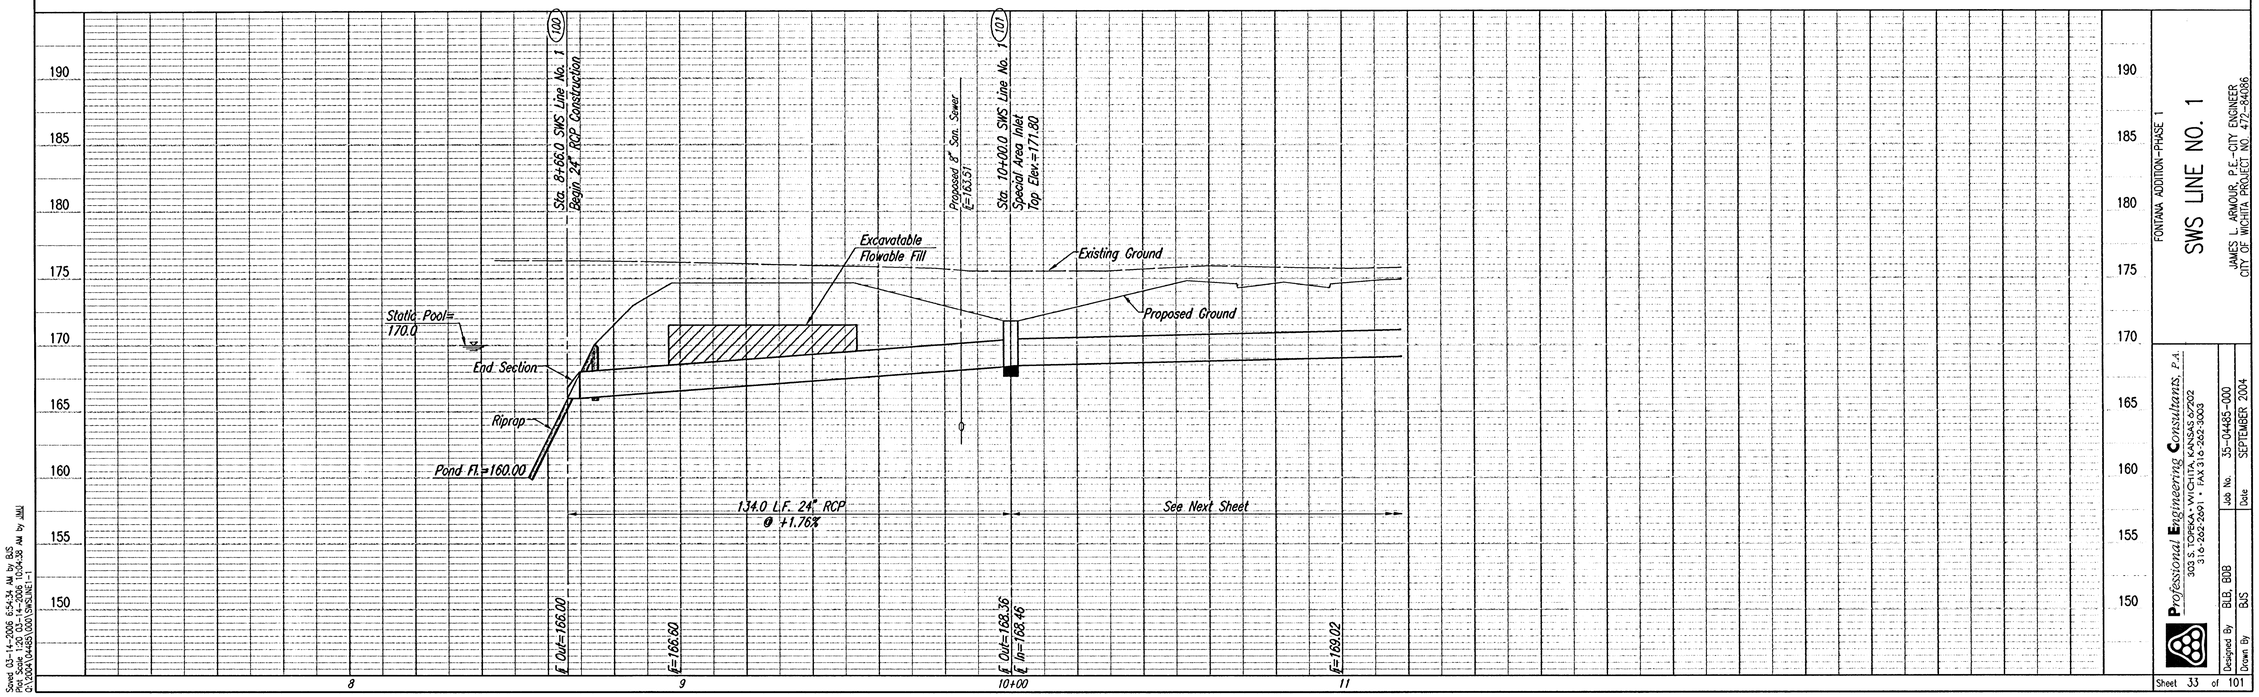

Saved 03-14-2006 8:54:34 AM by BJS
Plotted 03-14-2006 8:56:38 AM by JMM
O:\0004\04485\001\SWSLINE1-1

Professional Engineering Consultants, P.A.
315 S. Roosevelt • Wichita, Kansas 67202
316 • 262-2691 • FAX 316-262-3063

Designed By	BJB, BDB	Job No.	35-04485-000
Drawn By	BJS	Date	SEPTEMBER 2004

FONTANA ADDITION-PHASE 1

SWS LINE NO. 1

JAMES L. ARMOUR, P.E. - CITY ENGINEER
CITY OF WICHITA PROJECT NO. 472-84086