SCALE: 1"=20'

COORDINATE LIST		
POINT	NORTH	EAST
102	25,950.1726	16,584.6189
106	25,617.3448	16,596.3962

(102) = COORDINATE POINT NO.
SEE SHEET NO. 4 FOR PLAT COORDINATES

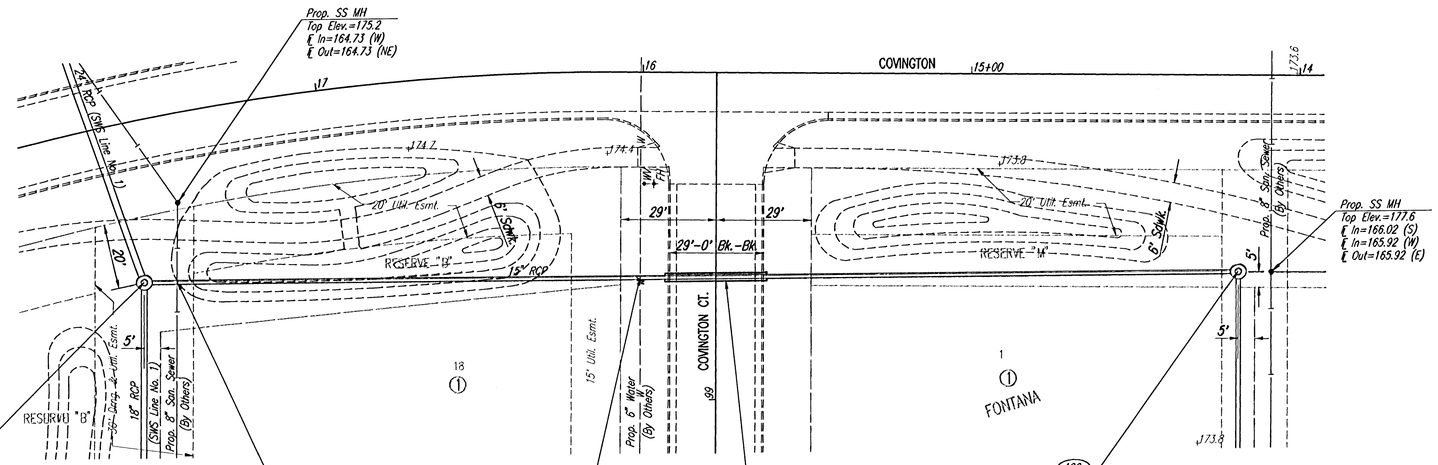

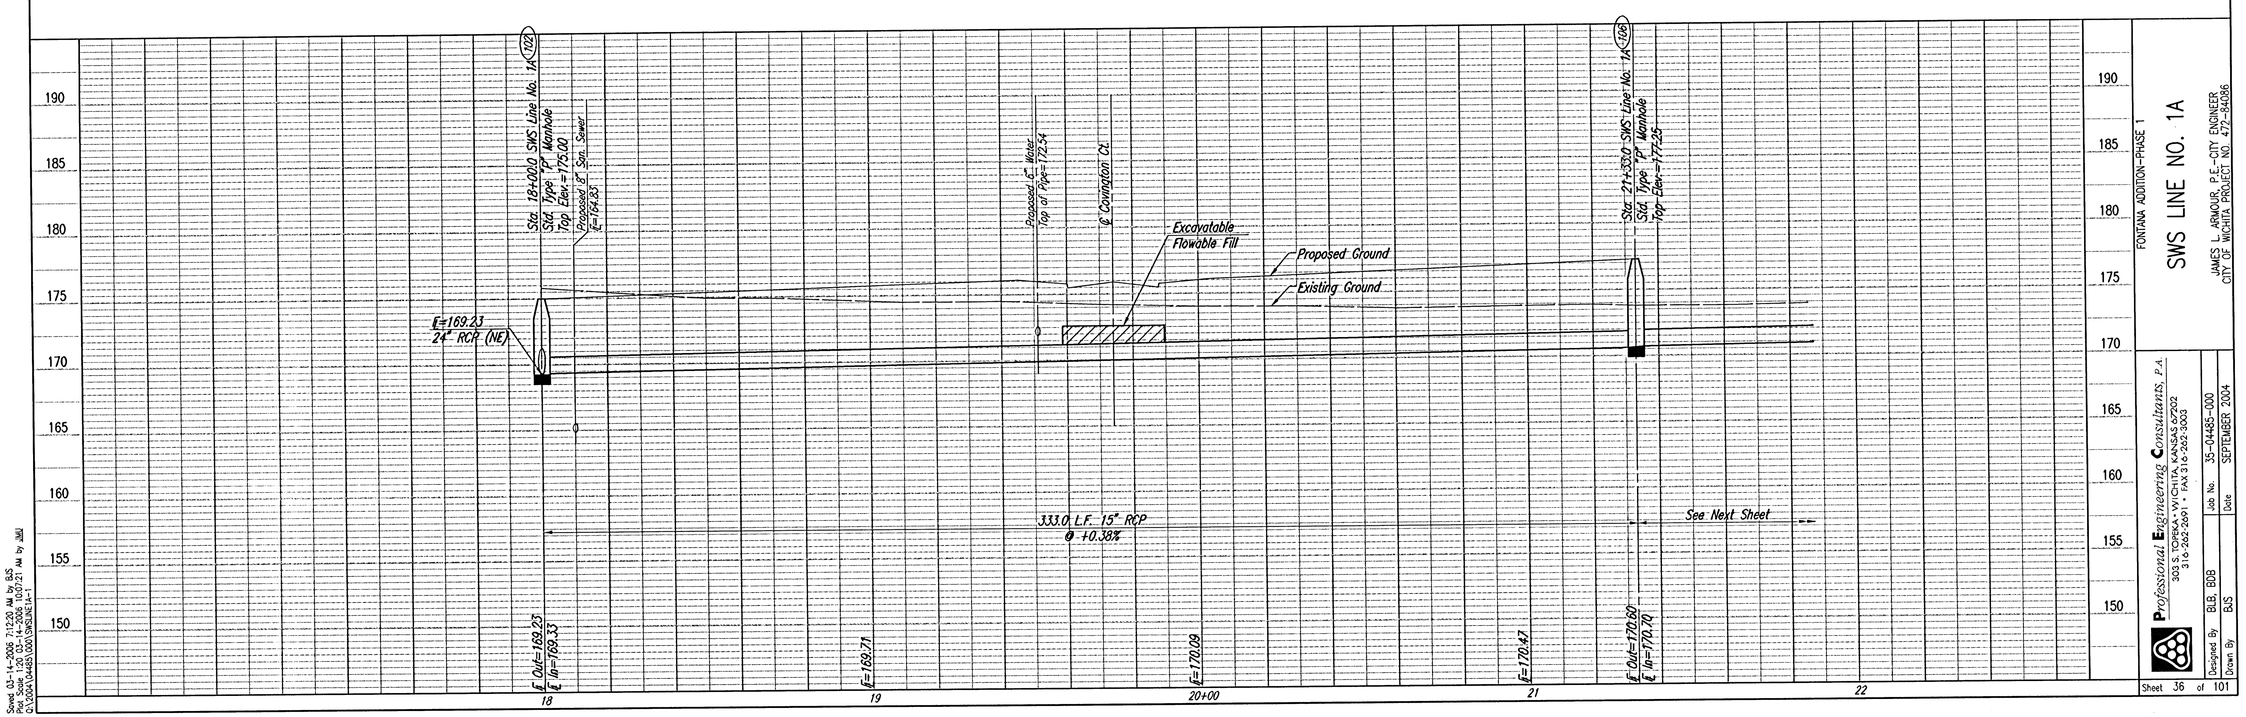

BRIAN D. BOUTWELL LICENSED 10889 PROFESSIONAL ENGINEER
8/19/06

FONTANA ADDITION-PHASE 1

SWS LINE NO. 1A

JAMES L. ARMOUR, P.E.-CITY ENGINEER
CITY OF WICHITA PROJECT NO. 472-84086

Professional Engineering Consultants, P.A.
303 S. TOPEKA • WICHITA, KANSAS 67202
316-262-2691 • FAX 316-262-3003

Designed By BLB, BDB
Drawn By BJS
Job No. 35-04485-000
Date SEPTEMBER 2004

Sheet 36 of 101

PLAN CHECKED CHECKED BY DATE

PROFILE CHECKED CHECKED BY DATE

Speed 03-14-2006 7:12:20 AM by BJS
Plot Scale 1:20 03-14-2006 10:07:21 AM by JMM
Q:\2004\04485\000\SWSLINE1A-1