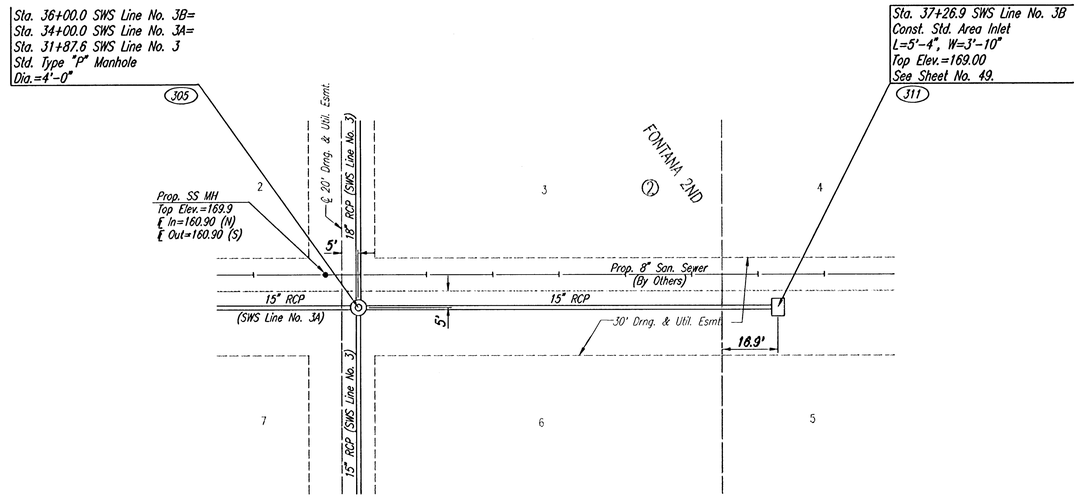


SCALE: 1"=20'

COORDINATE LIST		
POINT	NORTH	EAST
305	27,361.8134	17,009.9309
311	27,488.6613	17,008.6395

(305) = COORDINATE POINT NO.
SEE SHEET NO. 3 FOR PLAT COORDINATES


BRIAN D. BOUTWELL LICENSED 10889 PROFESSIONAL ENGINEER
3/14/06

PLAN

	BY	DATE
CHECKED		
CHECKED		

PROFILE

	BY	DATE
CHECKED		
CHECKED		

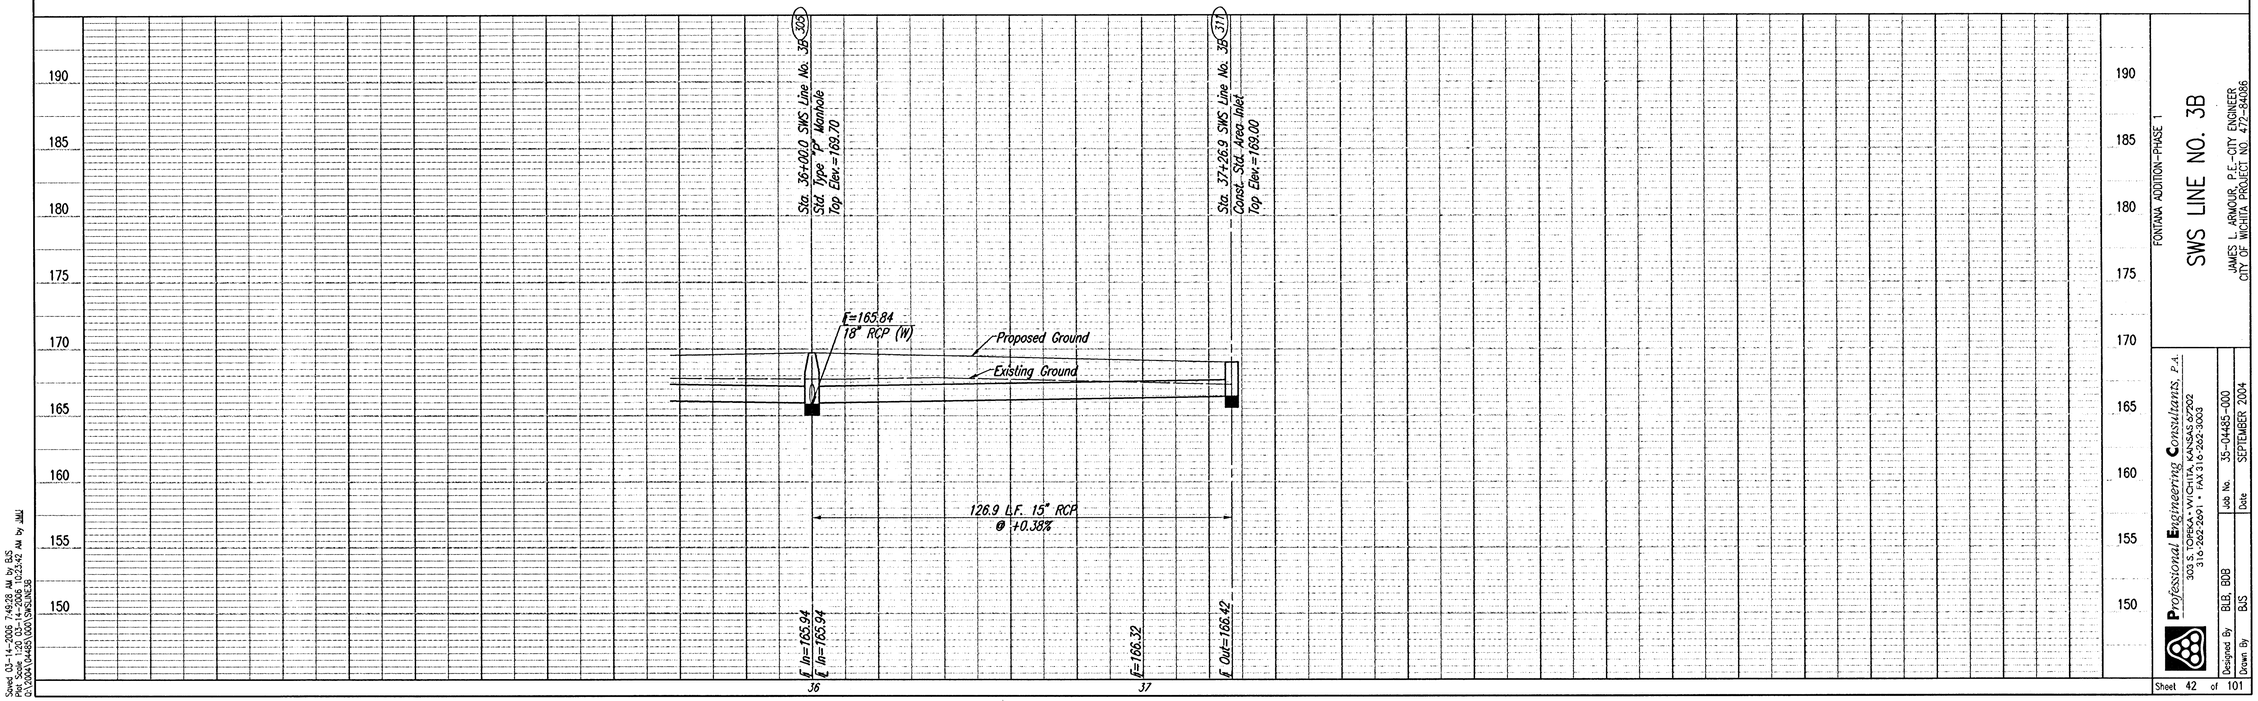

Professional Engineering Consultants, P.A.
303 S. TOPEKA • WICHITA, KANSAS 67202
316-262-2691 • FAX 316-262-1003

FONTANA ADDITION-PHASE 1

SWS LINE NO. 3B

JAMES L. ARMOUR, P.E. - CITY ENGINEER
CITY OF WICHITA PROJECT NO. 472-84086

Designed By	BLB, BDB
Drawn By	BJS
Job No.	35-04485-000
Date	SEPTEMBER 2004

Sheet 42 of 101

Sheet: 03-14-2006 7:49:28 AM by BJS
Scale: 1"=20.000 Units: 1.000 LOCATE by AMJ
G:\2004\04485\000\SWSLINE3B