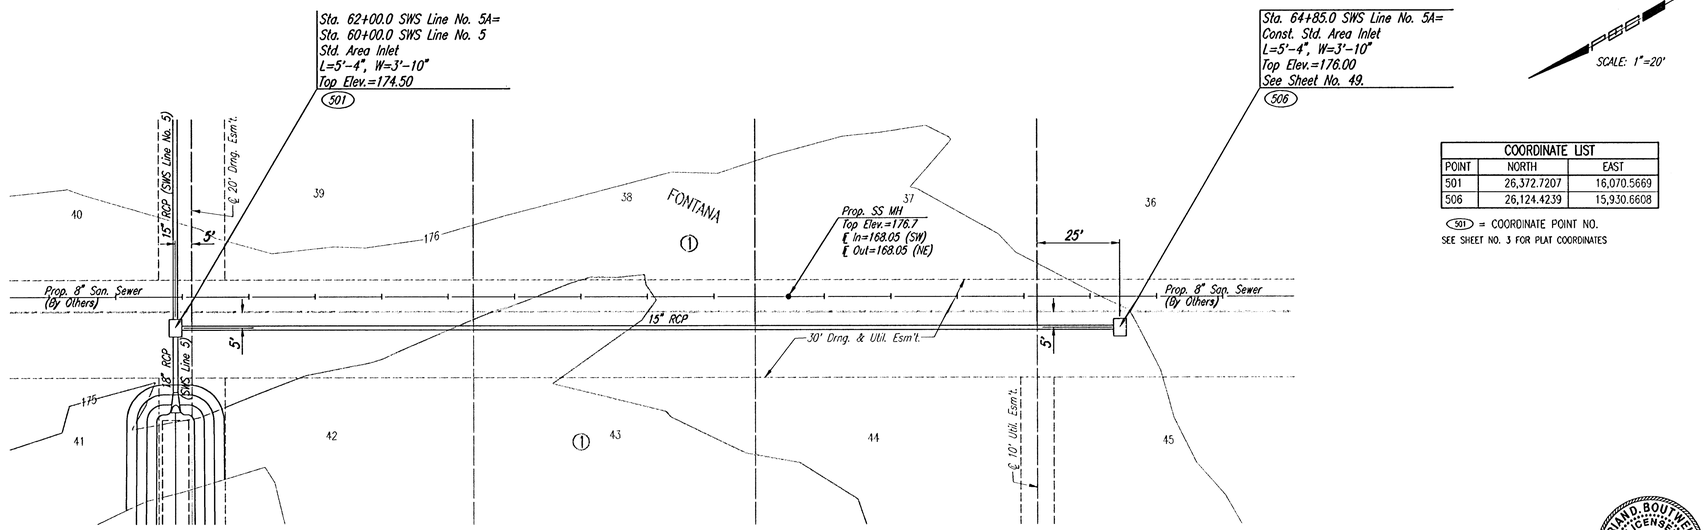


SCALE: 1"=20'

COORDINATE LIST		
POINT	NORTH	EAST
501	26,372.7207	16,070.5669
506	26,124.4239	15,930.6608

(501) = COORDINATE POINT NO.
SEE SHEET NO. 3 FOR PLAT COORDINATES


BRIAN D. BOUTWELL
LICENSED
10889
PROFESSIONAL ENGINEER
3/14/06

PLAN

	BY	DATE
CHECKED		
CHECKED		

PROFILE

	BY	DATE
CHECKED		
CHECKED		

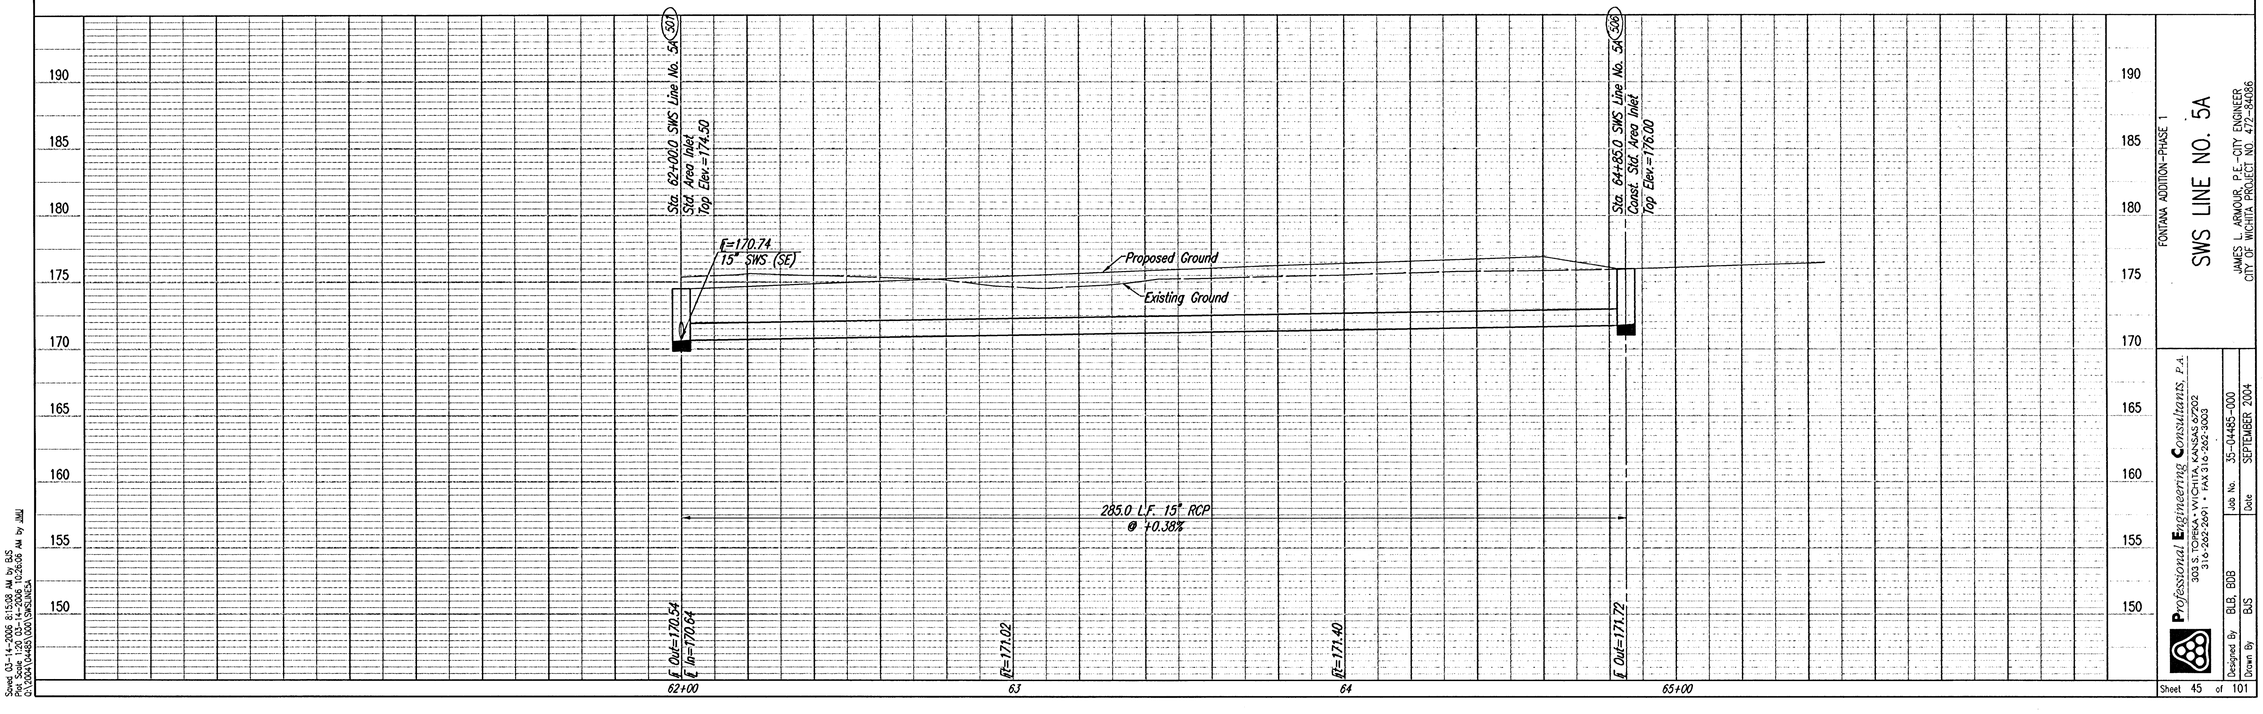

Saved 03-14-2006 8:15:08 AM by BJS
Plot Scale 1:20 03-14-2006 10:26:06 AM by JMM
Q:\2004\04485\000\SWSLINE5A

FONTANA ADDITION-PHASE 1

SWS LINE NO. 5A

JAMES L. ARMOUR, P.E.- CITY ENGINEER
CITY OF WICHITA PROJECT NO. 472-84086

Professional Engineering Consultants, P.A.
303 S. TOPEKA • WICHITA, KANSAS 67202
316-262-2691 • FAX 316-262-3003

Designed By	BLB, BDB
Drawn By	BJS
Job No.	35-04485-000
Date	SEPTEMBER 2004

Sheet 45 of 101