PROJECT NO.	YEAR	SHEET NO.	TOTAL SHEETS
35-04485-000		74	101

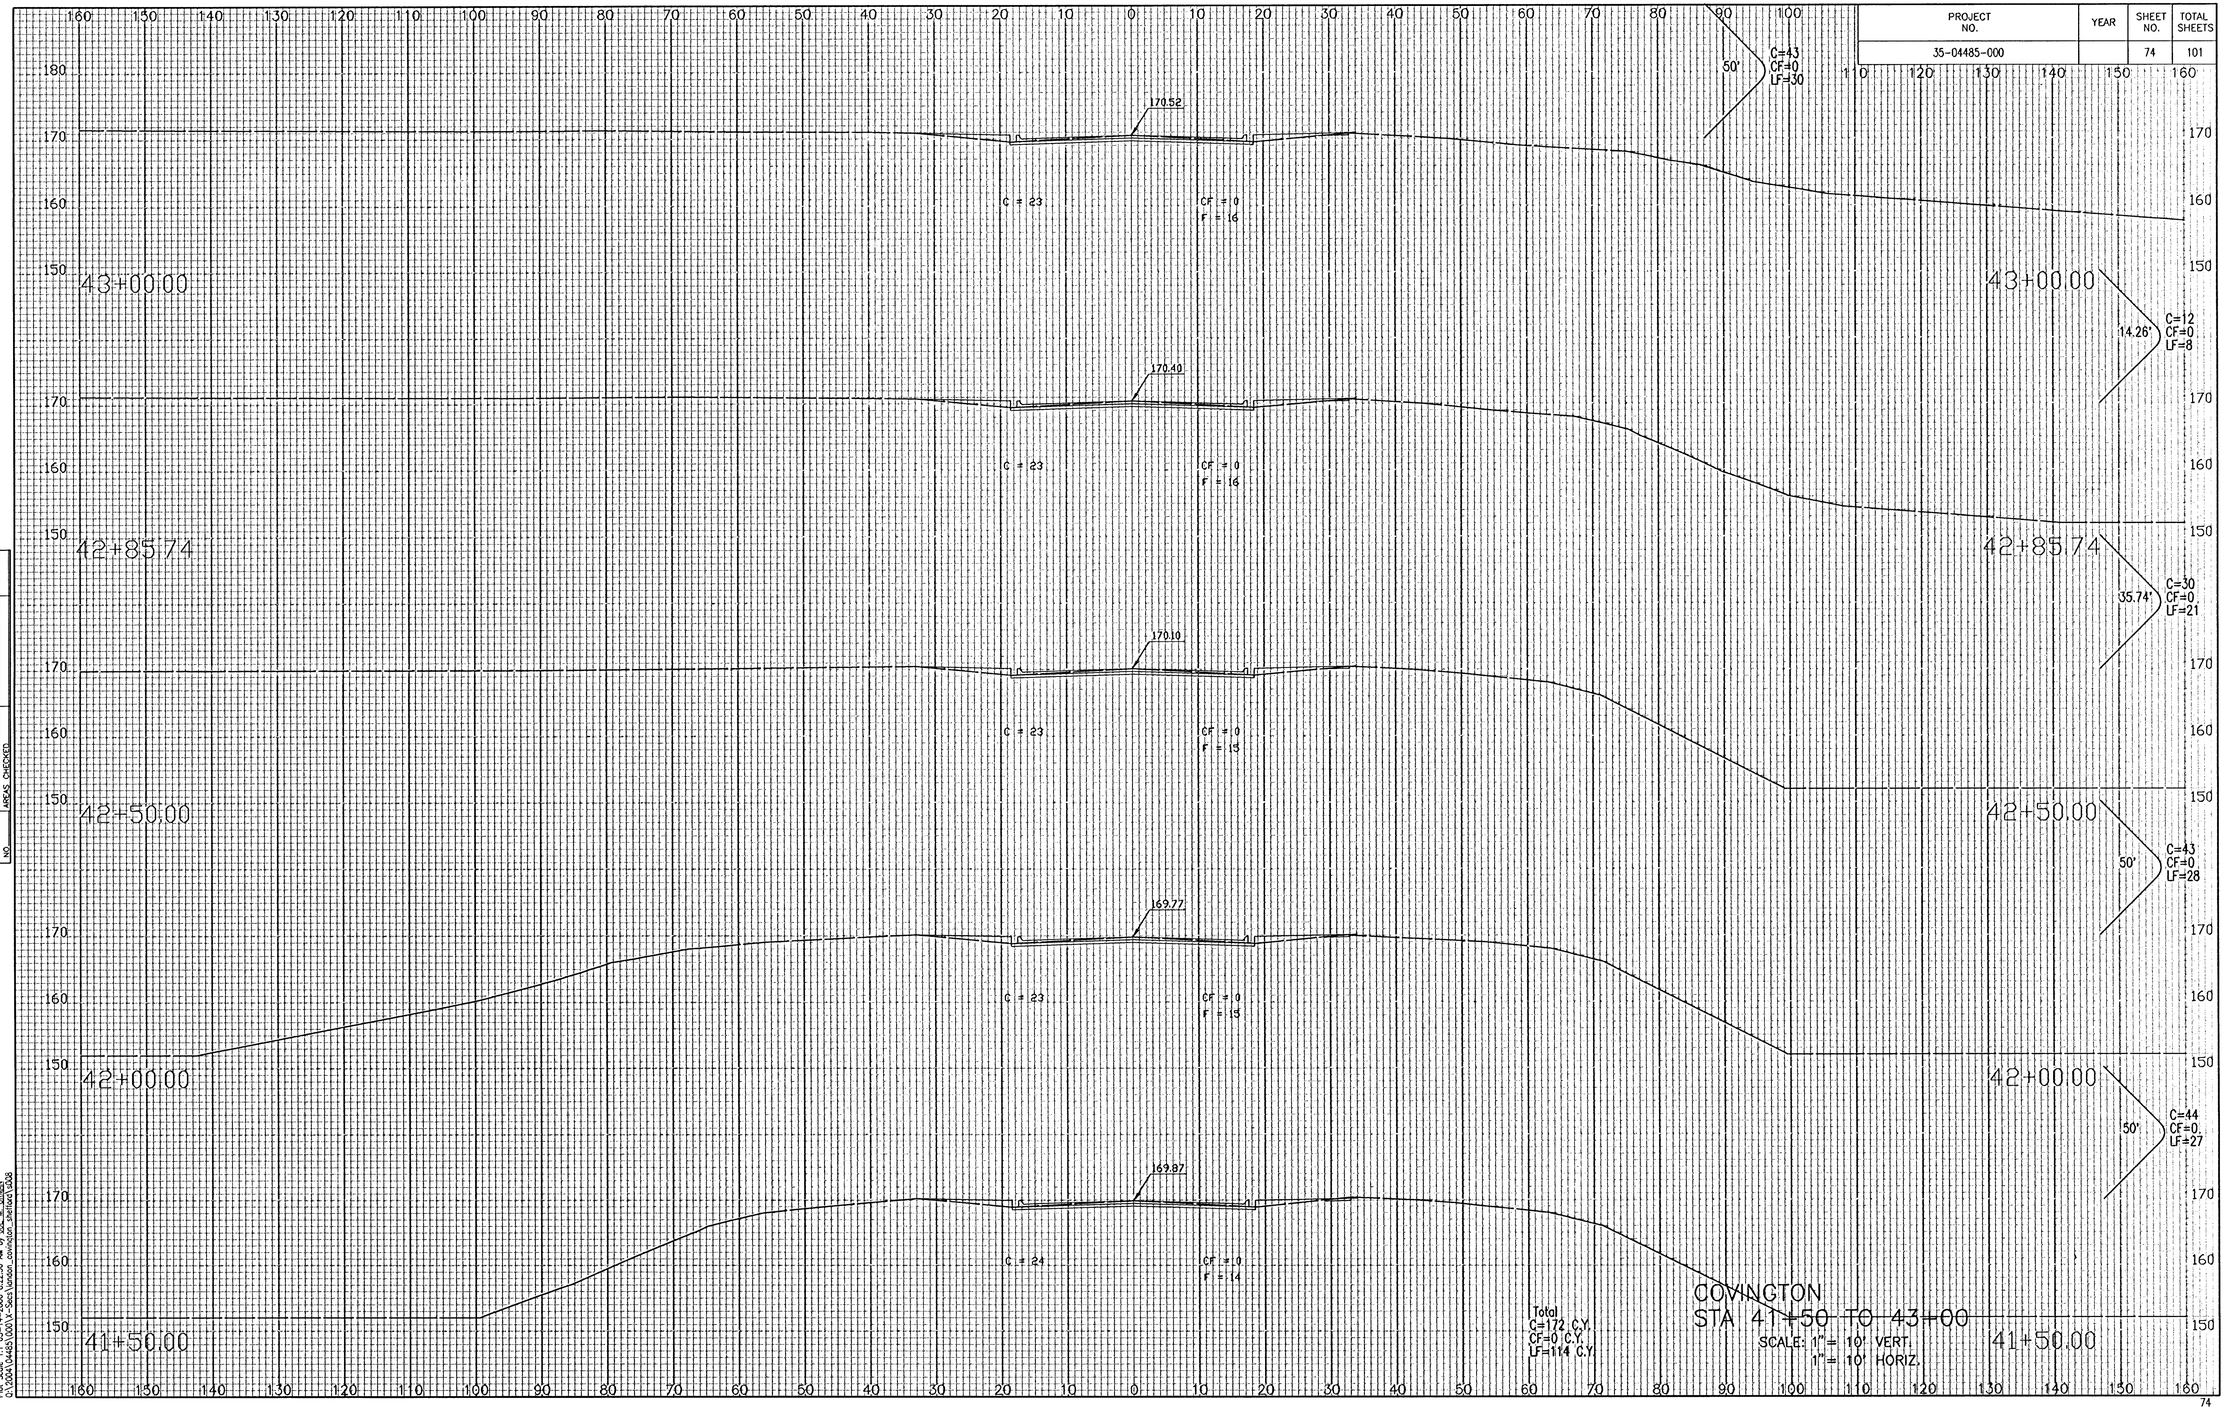

NOTE BOOK TEMPLATE
NO. AREAS AREAS CHECKED

Saved: 11-19-2005 10:08:44 AM by BJS
Plot Scale: 1:40 Plot Date: 11-19-2005 by JOE M. LIBMAN
O:\0041\04485\001\V-Secs\Vertical Section_Section\V008