PROJECT NO.	YEAR	SHEET NO.	TOTAL SHEETS
35-04485-000		74	101

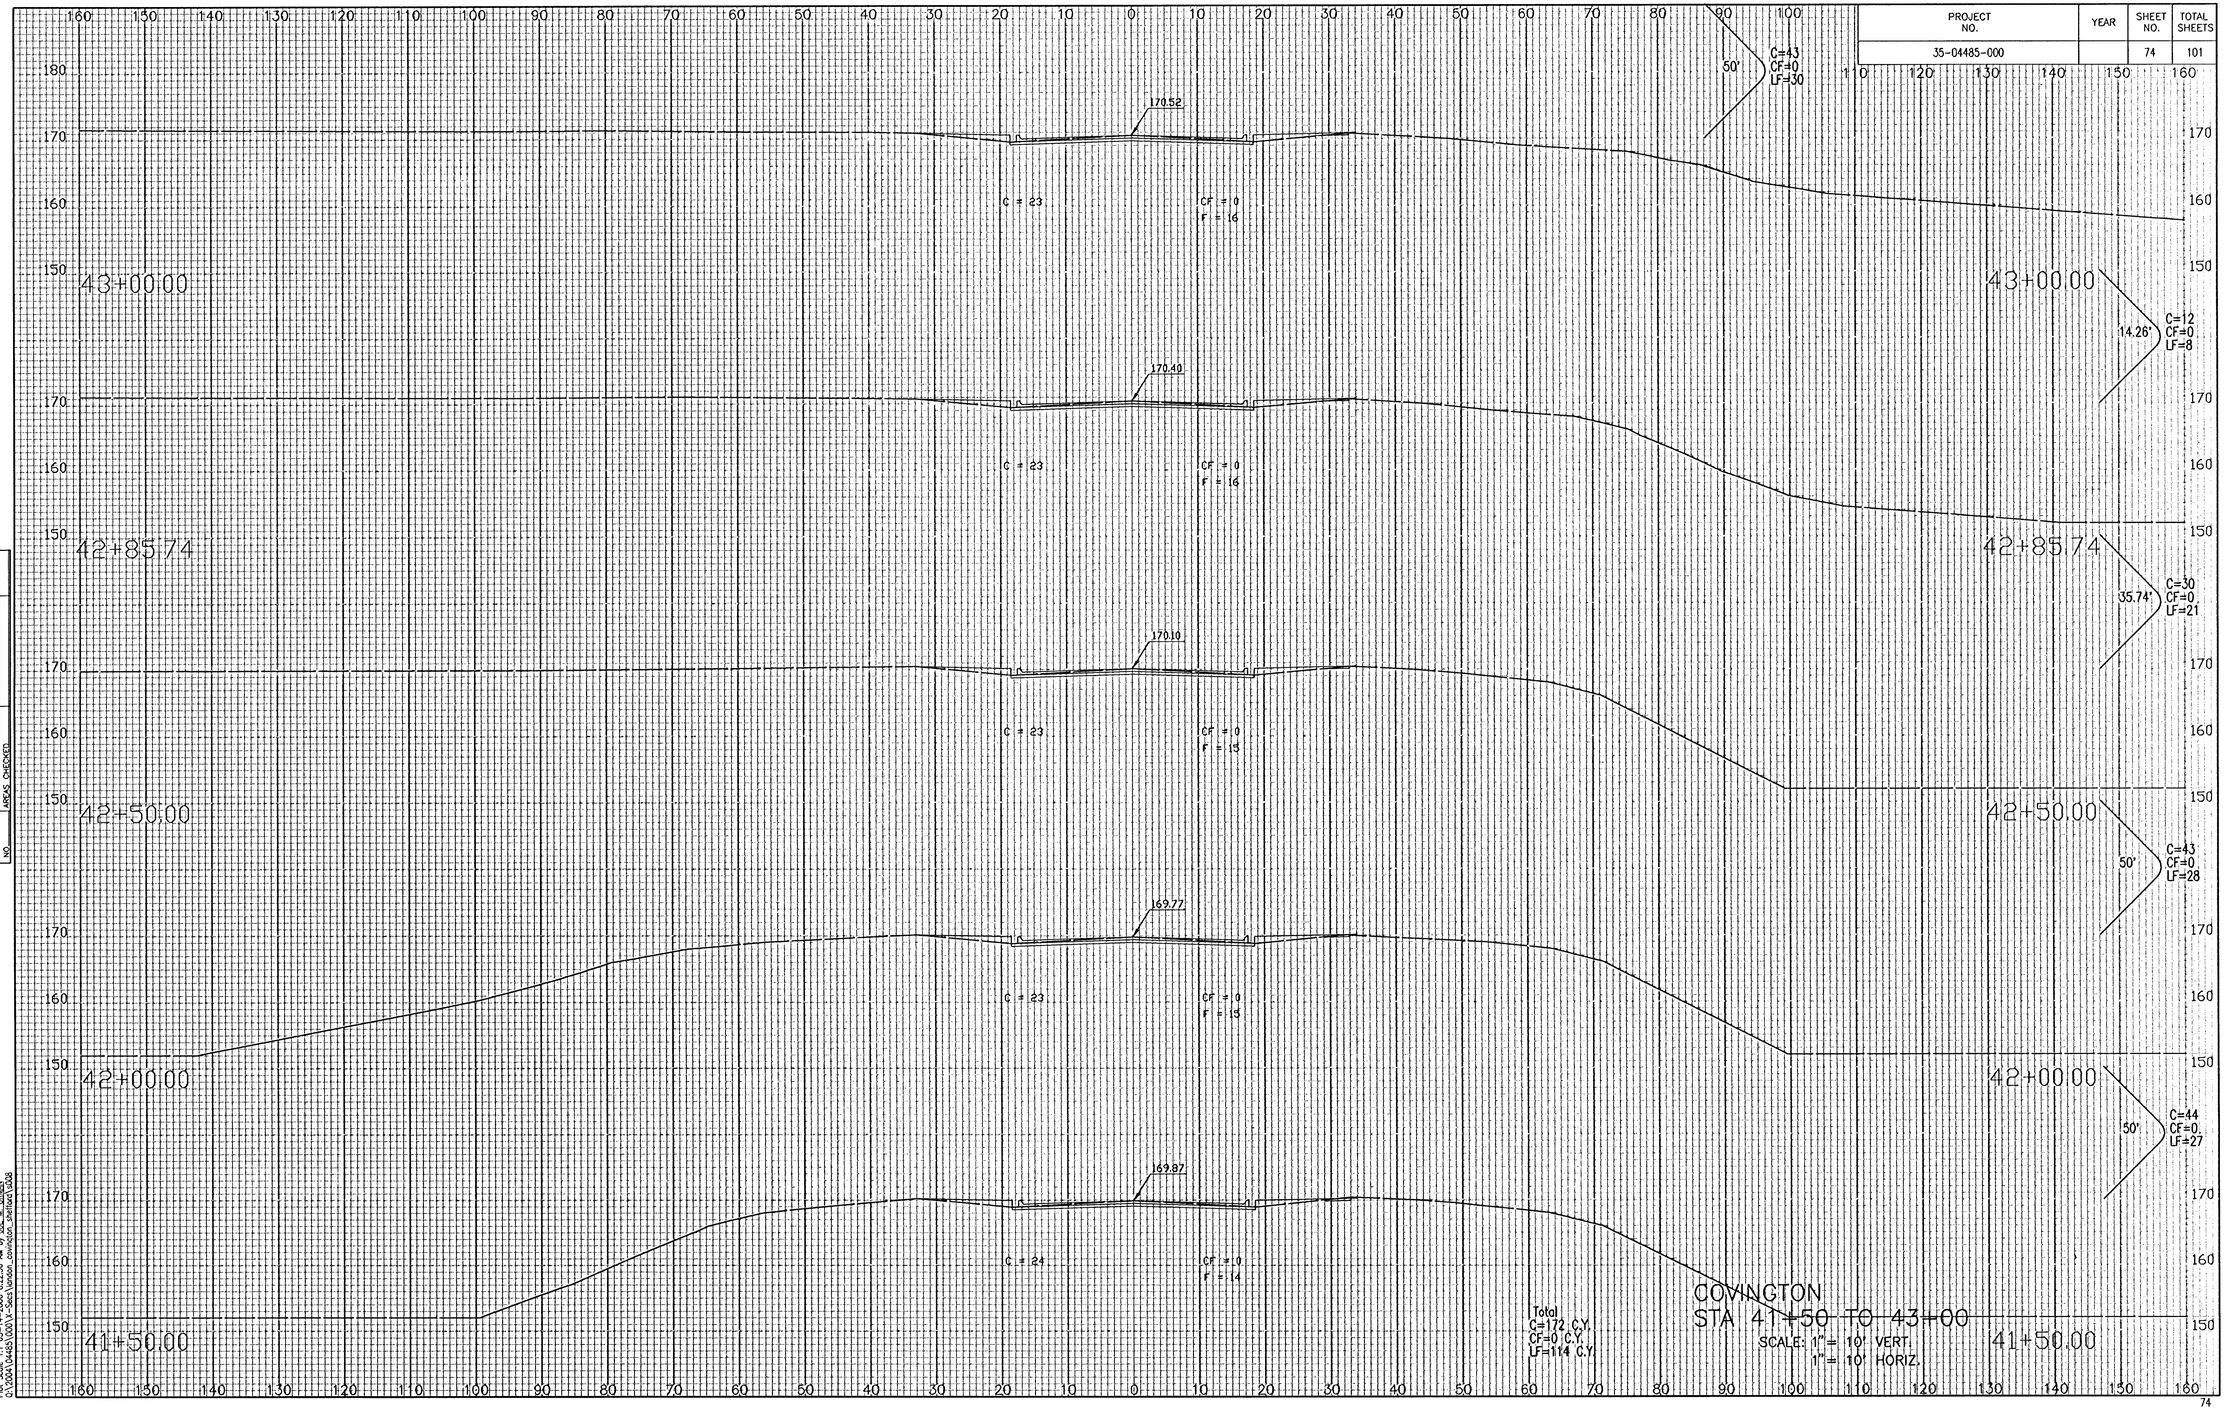

NOTE BOOK
NO.
TEMPLATE
AREAS
AREAS CHECKED

Saved 11-09-2005 10:08:44 AM by BJS
Plot Scale 1:1 03-14-2006 8:22:30 AM by JOE M. URMAN
Q:\2004\04485\000\X-Secs\landon_covington_shelford\5008

74