
| PROJECT NO. | YEAR | SHEET NO. | TOTAL SHEETS |
|---|---|---|---|
| 35-04485-000 | | 78 | 101 |

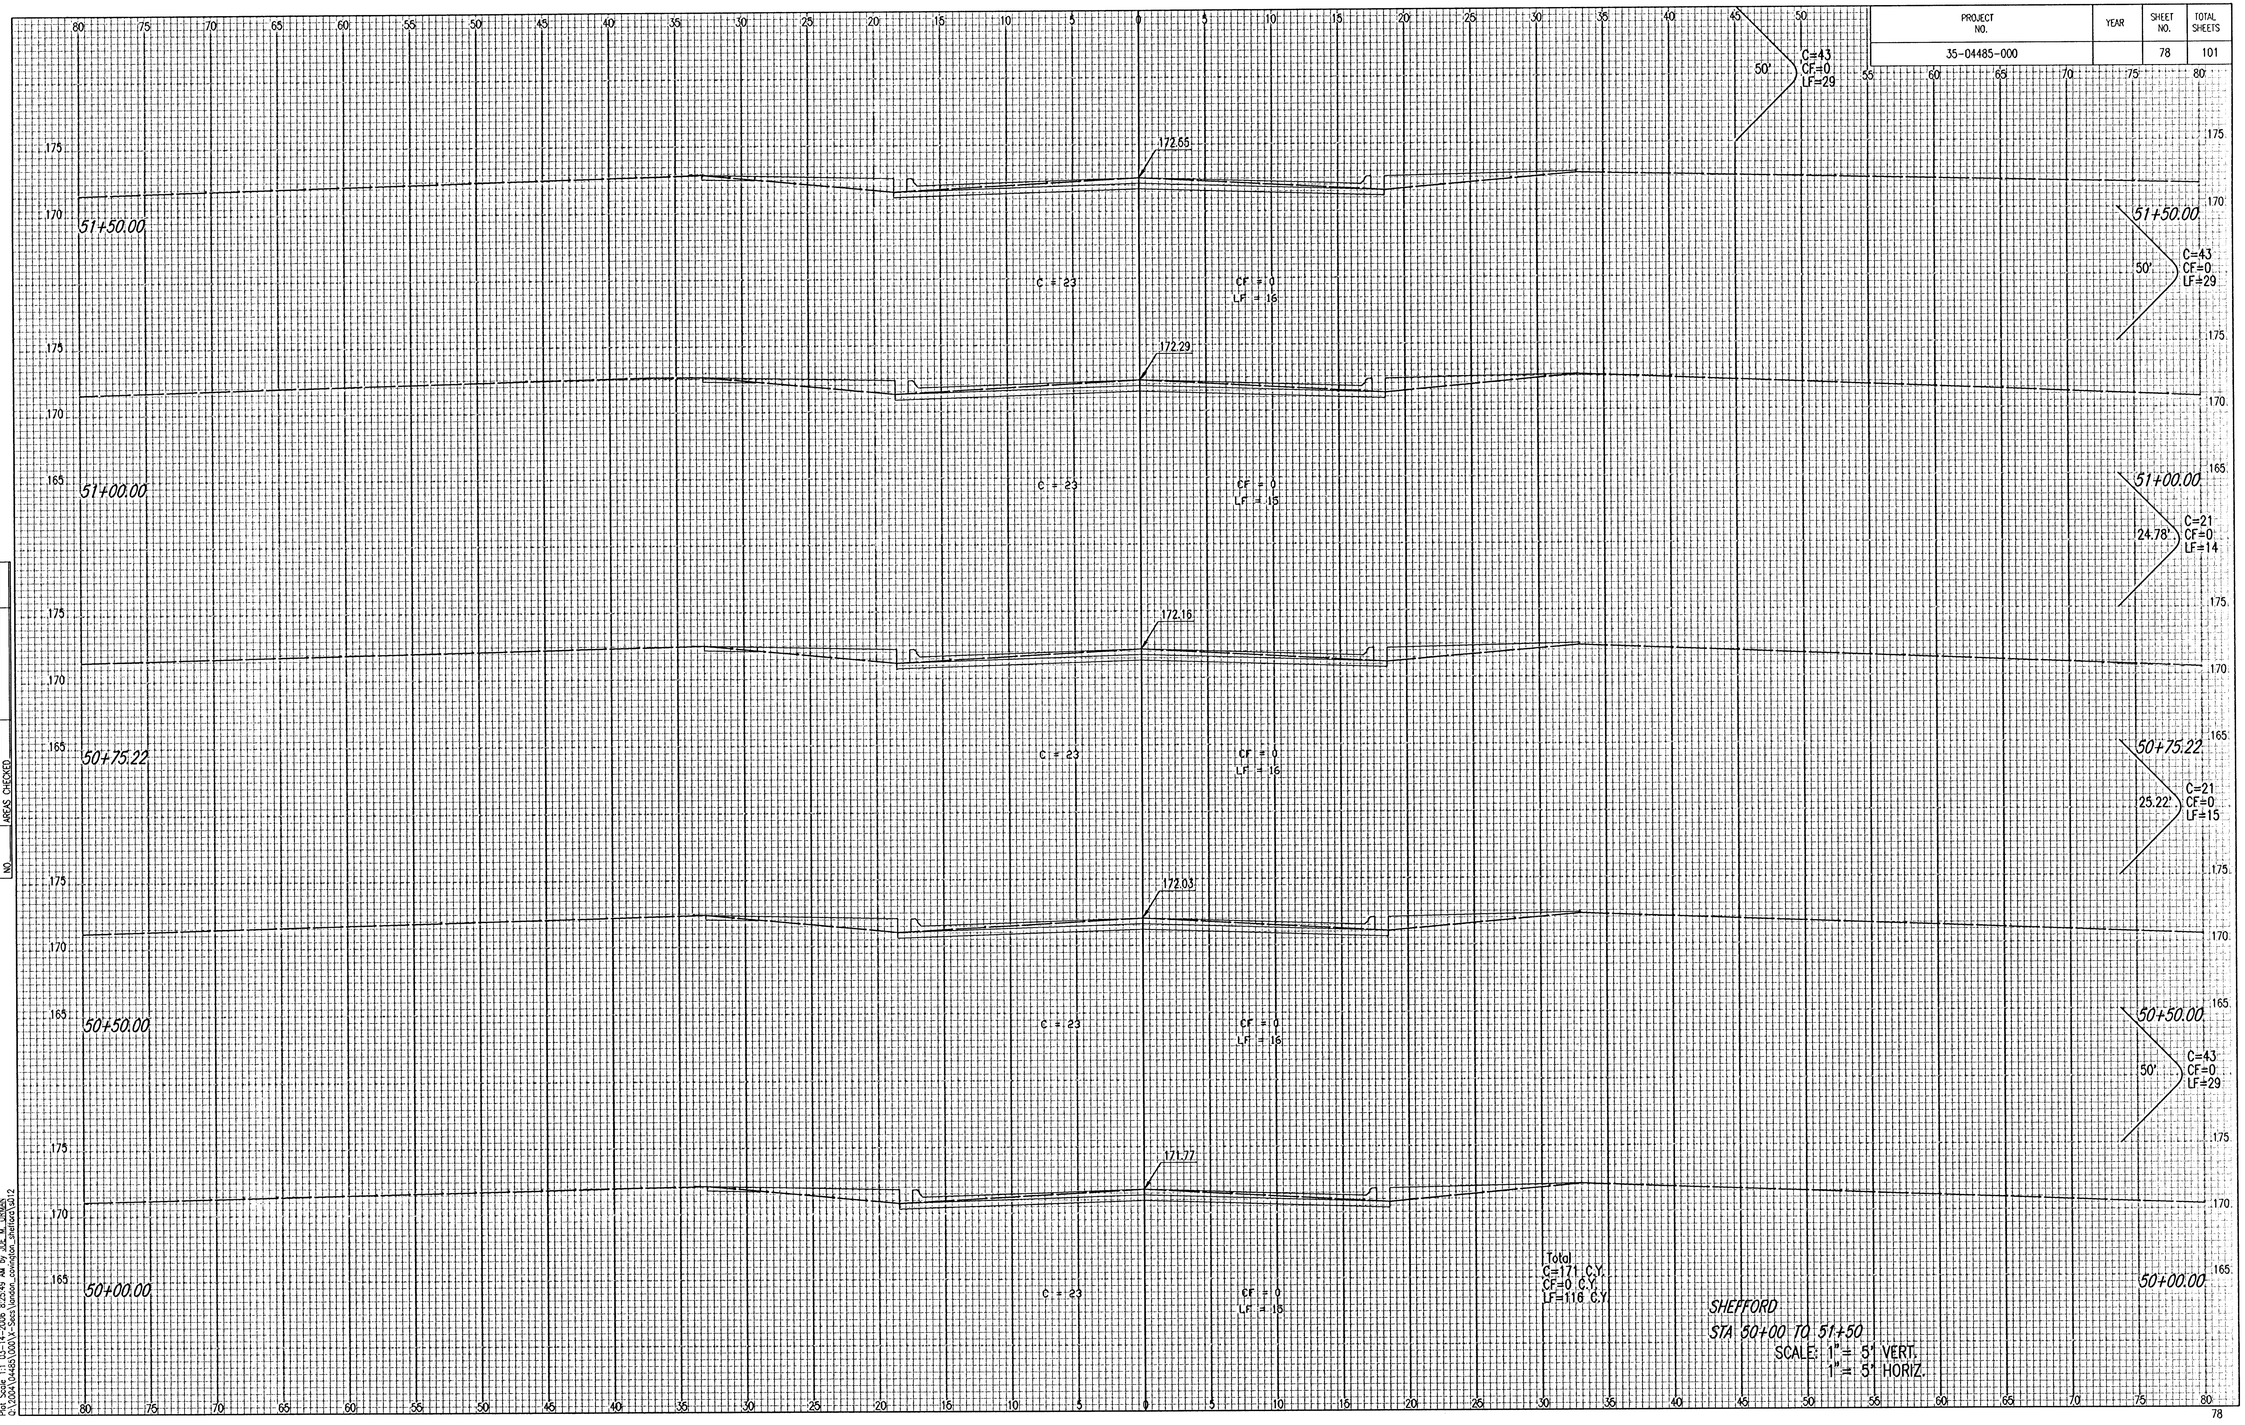


SHEFFORD
STA 50+00 TO 51+50
SCALE: 1" = 5' VERT.
1" = 5' HORIZ.

| NO. | NOTE BOOK | TEMPLATE |
|---|---|---|
| | | AREAS |
| | | AREAS CHECKED |

Saved: 11-09-2015 10:07:14 AM by BJS
Last Plotted: 11-09-2015 10:08:24 AM by JOE M. LIBMAN
C:\2004\0448S\1000\X-Sects\london_cavnation_sheffordV3d12