PROJECT NO.	YEAR	SHEET NO.	TOTAL SHEETS
35-04485-000		96	101

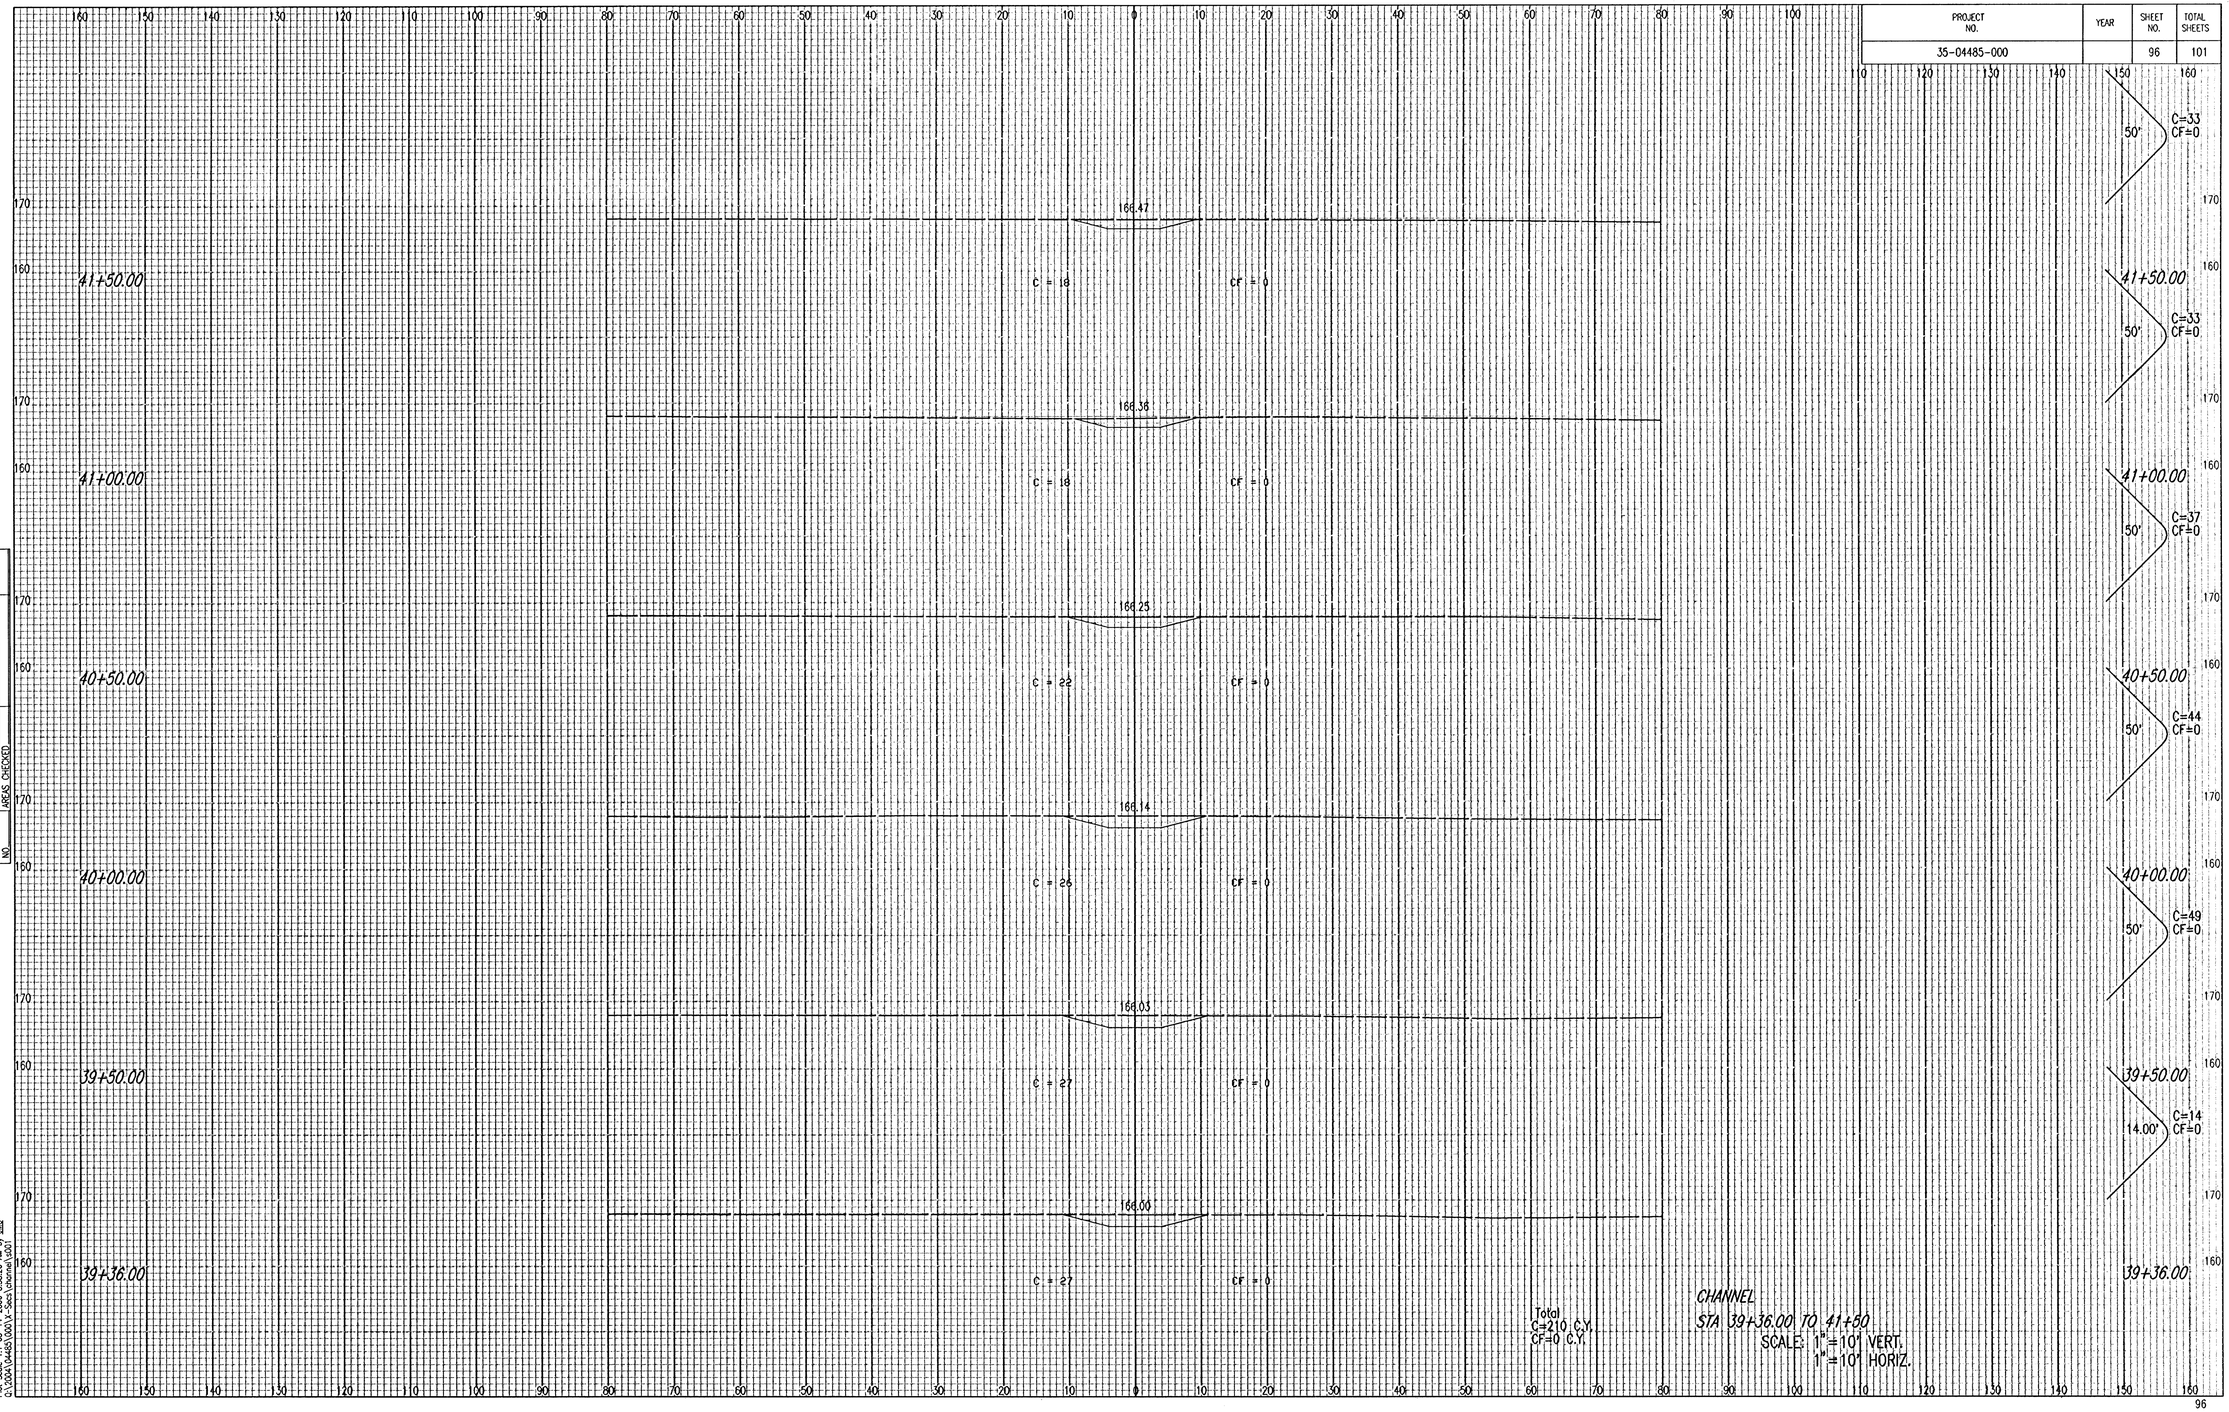

NOTE BOOK NO.	TEMPLATE HORIZ. AREAS CHECKED

Saved 11-09-2005 11:50:46 AM by BJS
Plot Scale 1:1 03-14-2006 8:30:18 AM by AMM
C:\DOA\04485\000\X-Secs\channel.dgn