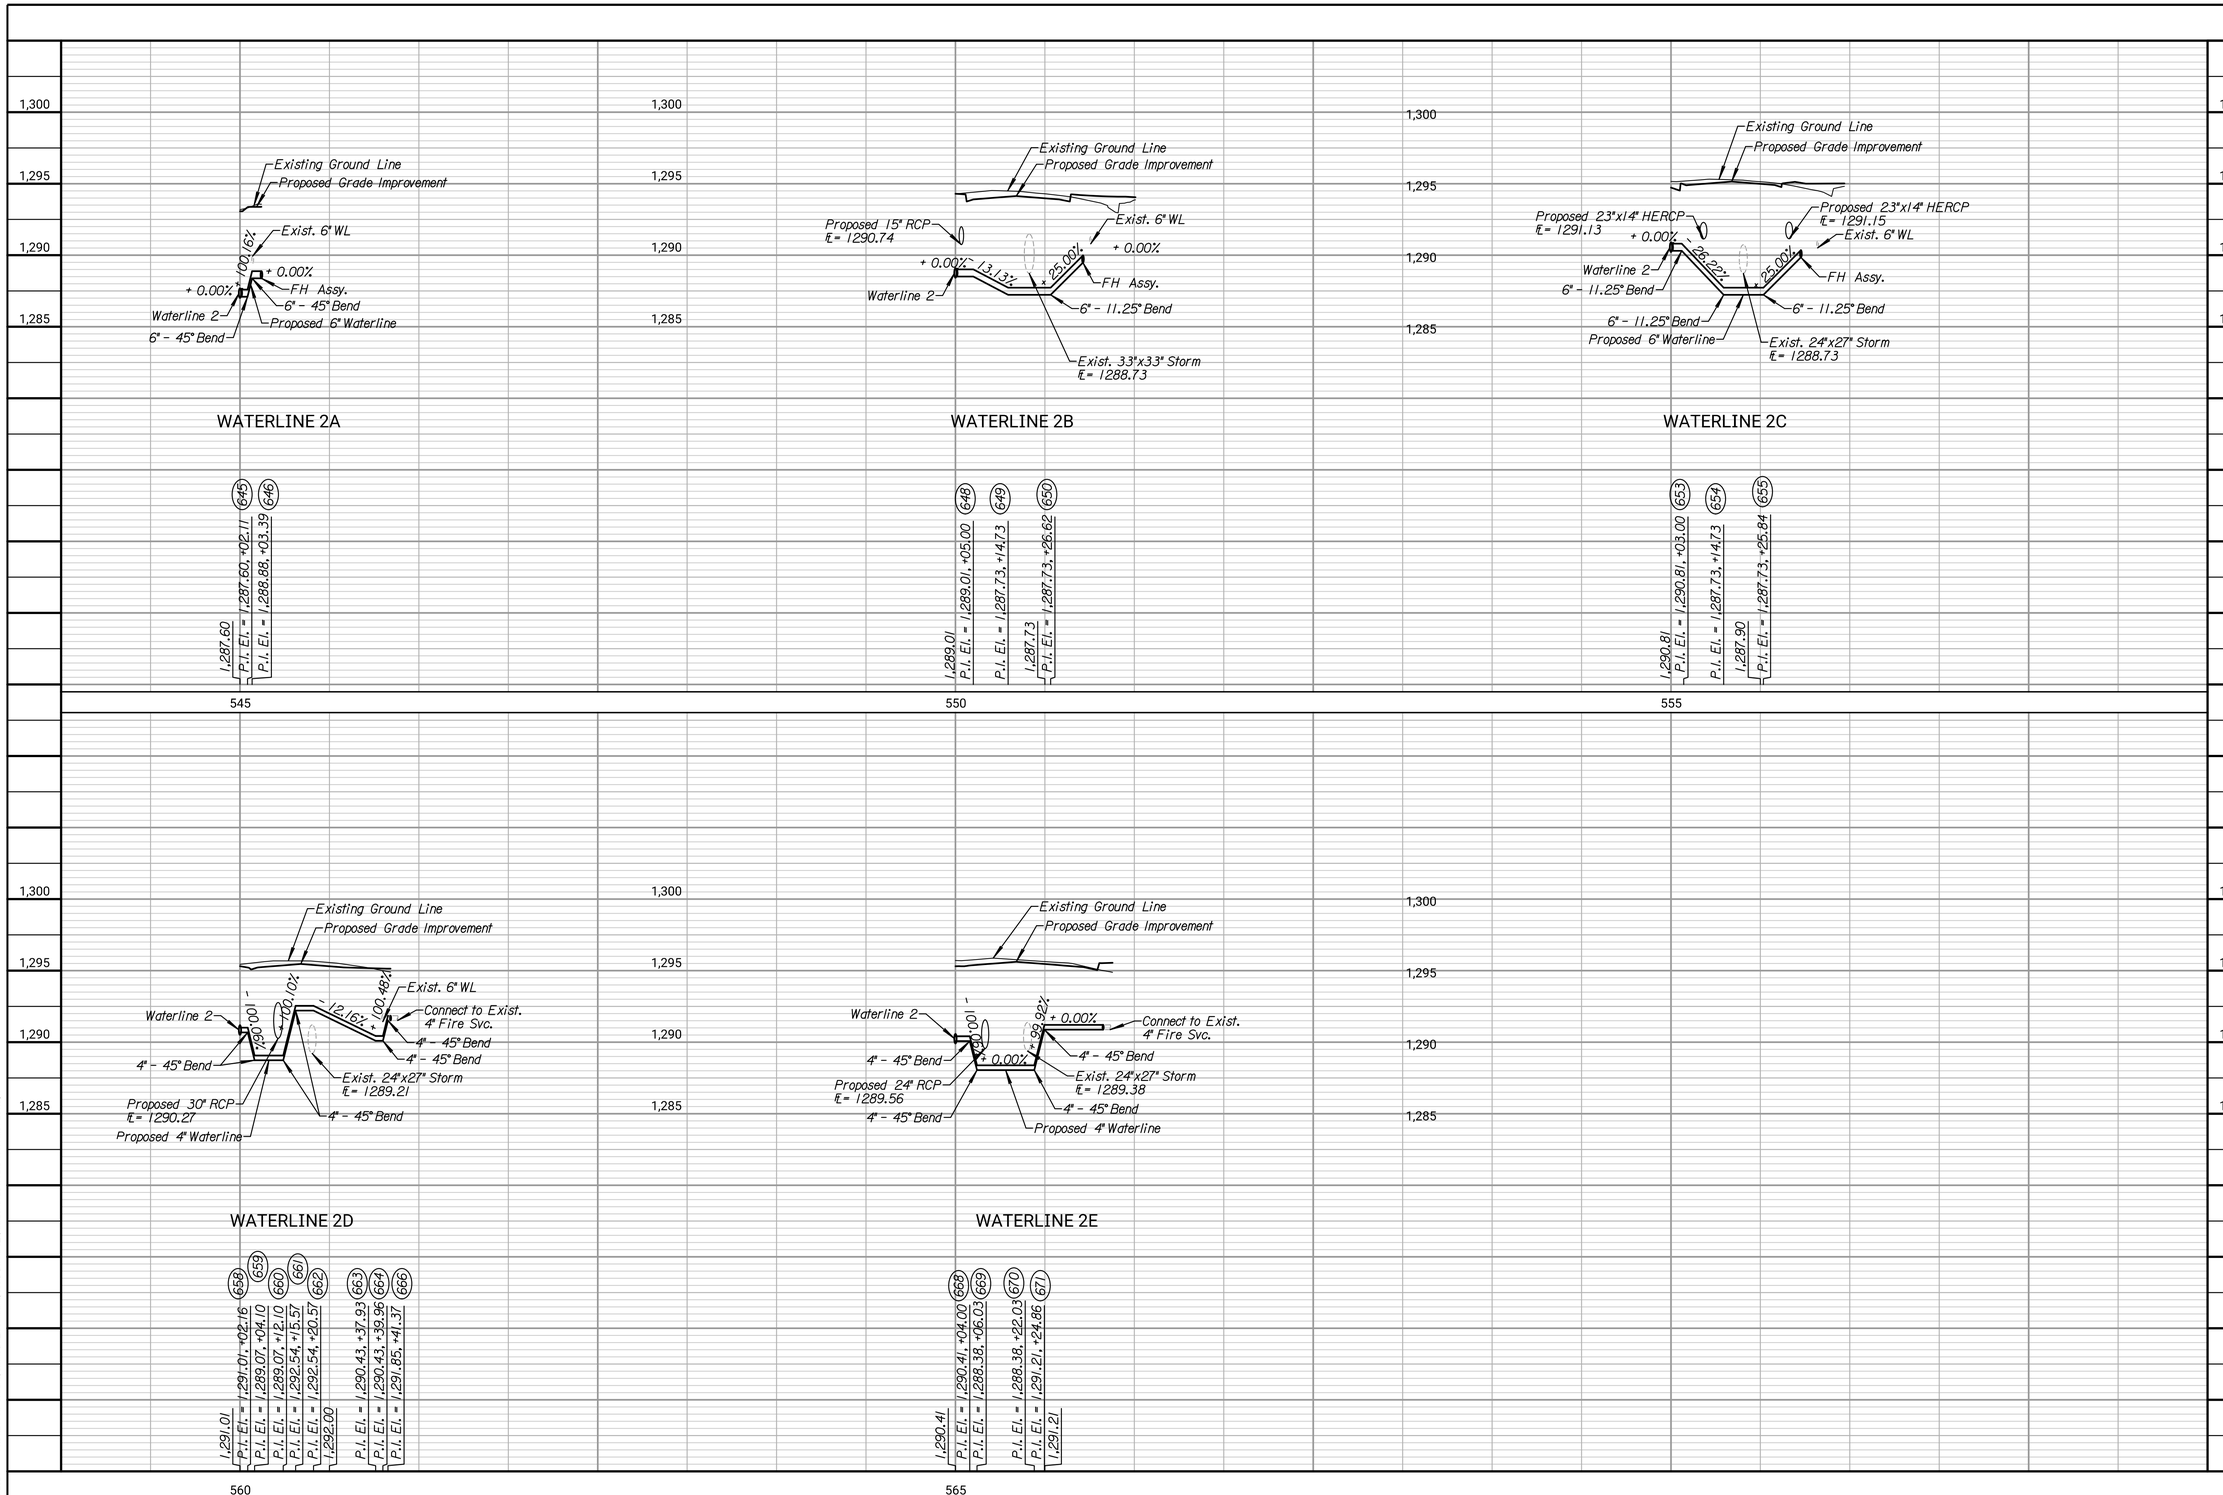

IF THIS DRAWING IS LESS THAN 22" X 36" IT IS A REDUCED SIZE DRAWING

TRANSYSTEMS
245 N. WACO
SUITE 222
WICHITA, KANSAS 67202
MAIN: 316-303-3000
FAX: 316-462-5629

MICHAEL D. BAKER
MEMBER
20585
1-13-2024
KANSAS
PROFESSIONAL ENGINEER

CONSULTANTS:

COMMERCE & ST. FRANCIS
STREET IMPROVEMENTS
FROM WATERMAN TO KELLOGG

WICHITA, KANSAS

CITY OF WICHITA

REVISIONS:

MARK	DATE	DESCRIPTION

PROJ NO:
SCALE: 1"=20'
DATE:
DESIGNED BY: DAN
DRAWN BY: DAN
CHECKED BY: MDB

SHEET TITLE:
ST. FRANCIS STREET
WATER LINE
IMPROVEMENTS
2A, 2B, 2C, 2D
AND 2E

SHEET NO.
121
SHEET 121 OF 163

dgrazier
2/21/2024 - 11:54:24 AM c:\transystems\ow_local\transyscorp-pw1\ia-_dgrazier\d1254772\C-WTR-M01-201.dgn