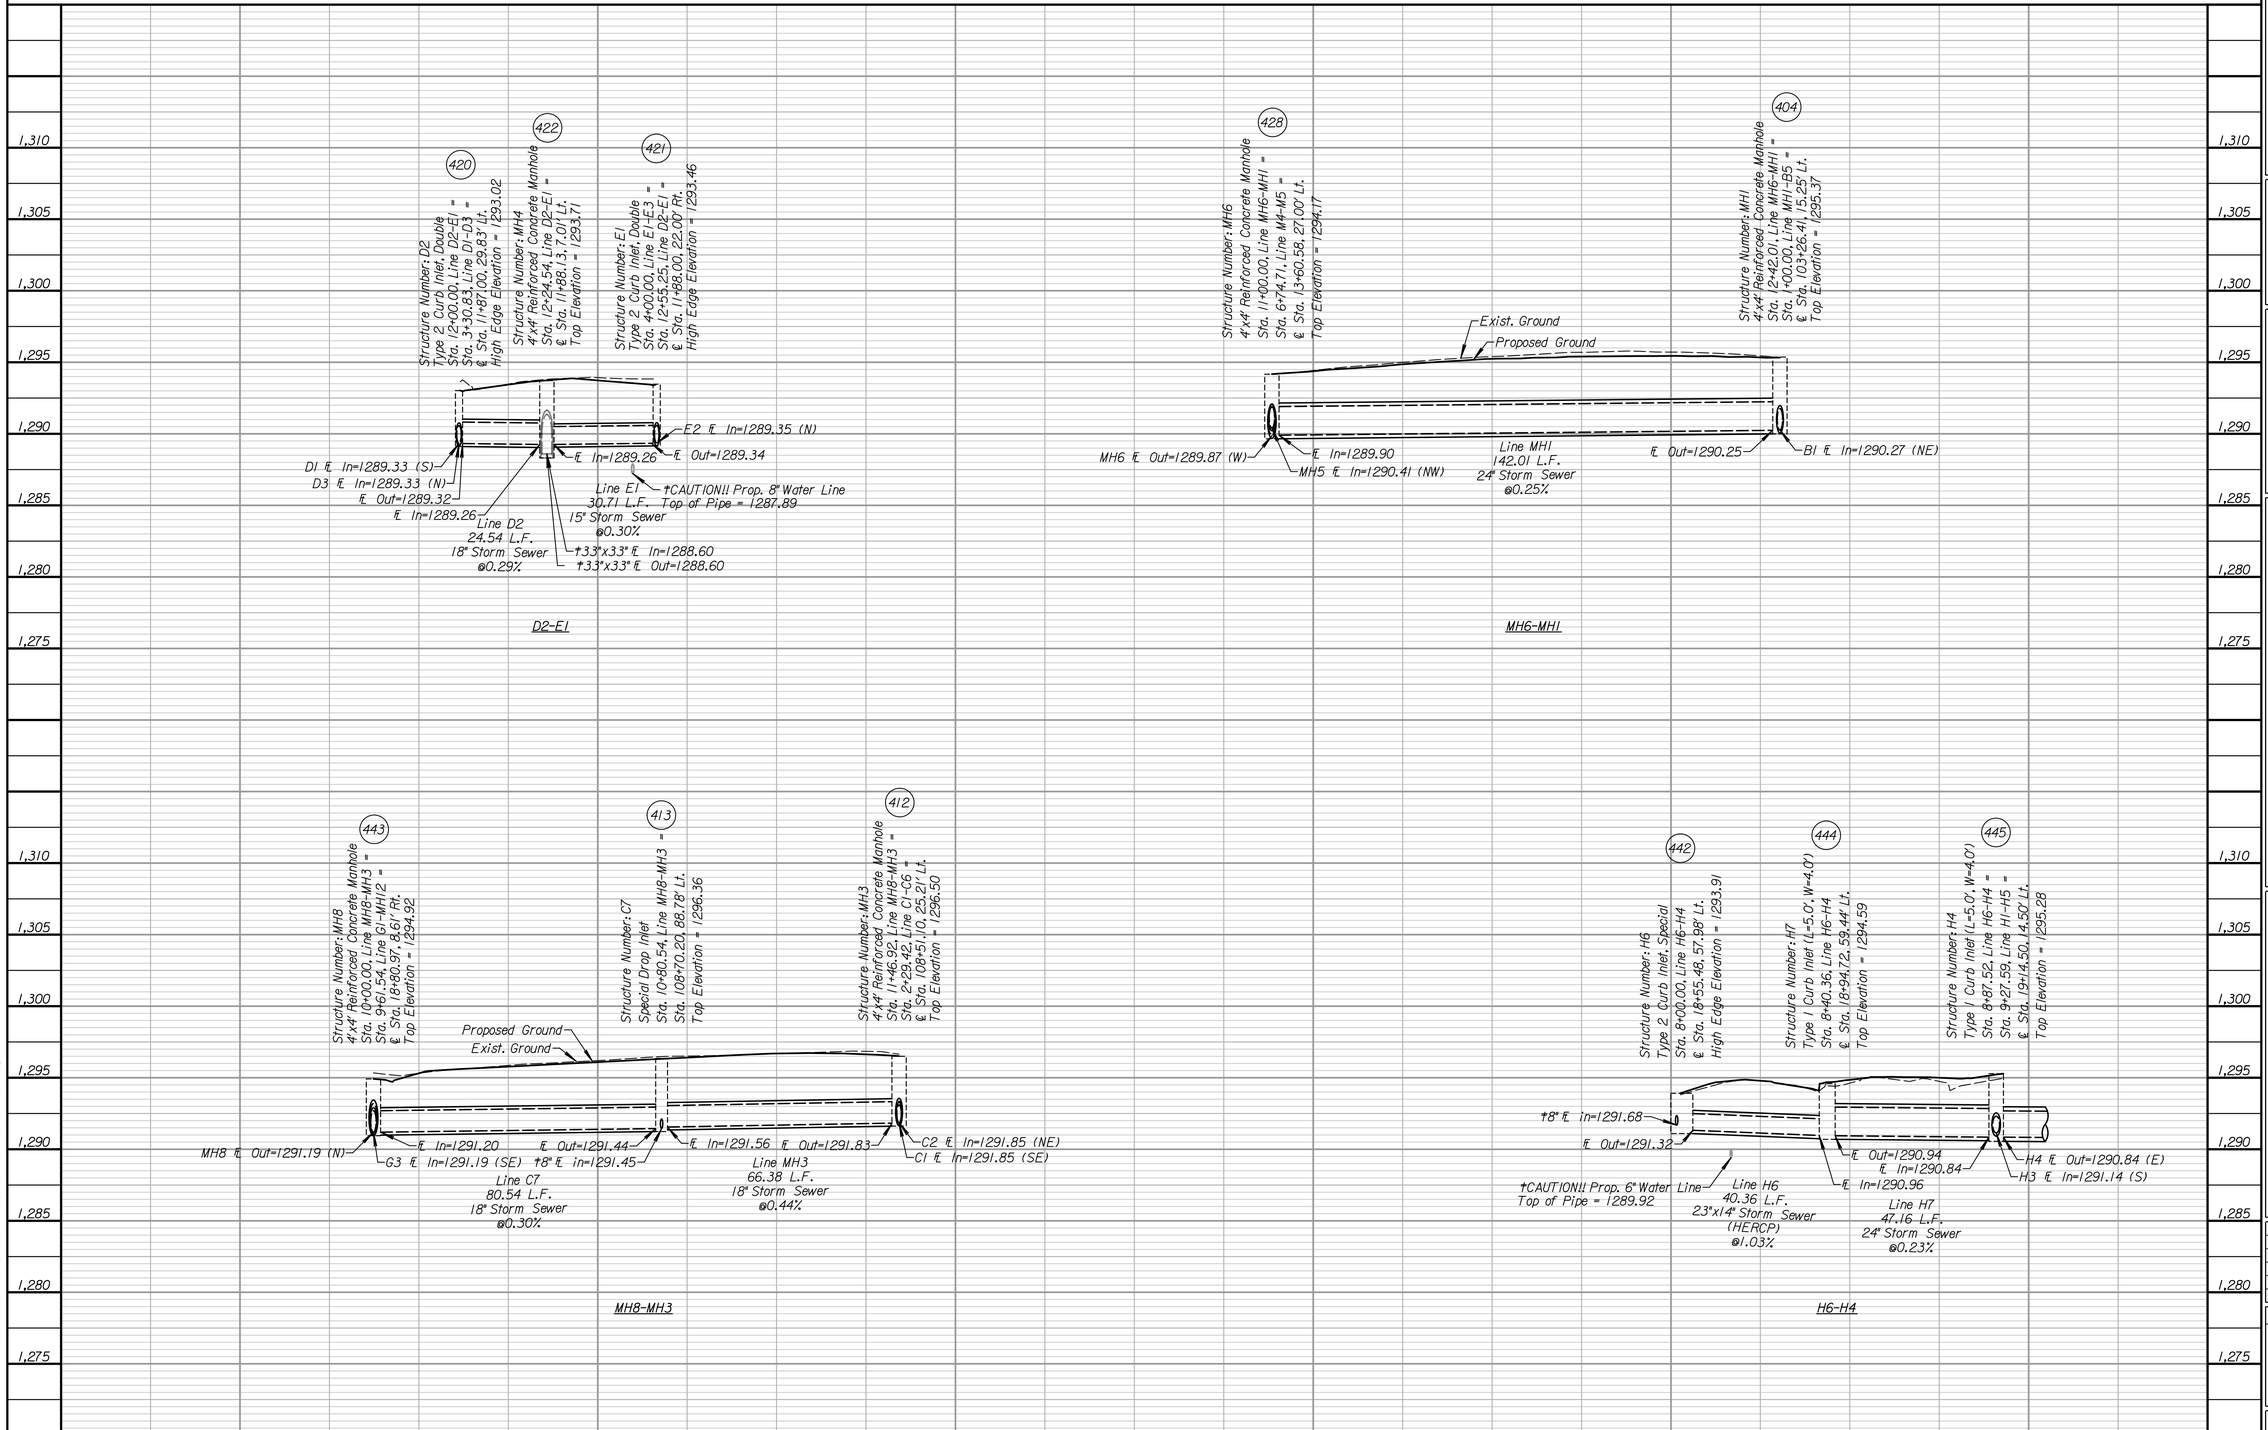

TRANSYSTEMS
245 N. WACO
SUITE 222
WICHITA, KANSAS 67202
MAIN: 316-303-3000
FAX: 316-462-5629

CONSULTANTS:

COMMERCE & ST. FRANCIS
STREET IMPROVEMENTS
FROM WATERMAN TO KELLOGG

WICHITA, KANSAS

CITY OF WICHITA

REVISIONS:

MARK	DATE	DESCRIPTION

PROJ NO:
SCALE: 1"=20'
DATE:
DESIGNED BY: MLC
DRAWN BY: DJK
CHECKED BY: MDB

SHEET TITLE:

ST. FRANCIS AVENUE
STORM SEWER
IMPROVEMENTS

SHEET NO.
38
SHEET 38 OF 163

CADconform Certify This File

IF THIS DRAWING IS LESS THAN 22" X 36" IT IS A REDUCED SIZE DRAWING

CADconform Certify This File

dlyratzer
2/21/2024 - 11:45:43 AM c:\transystems\pw_local\transyscorp-pw1\e-e_dlyratzer\d1254772\C-SDR-M03-1R3.dgn