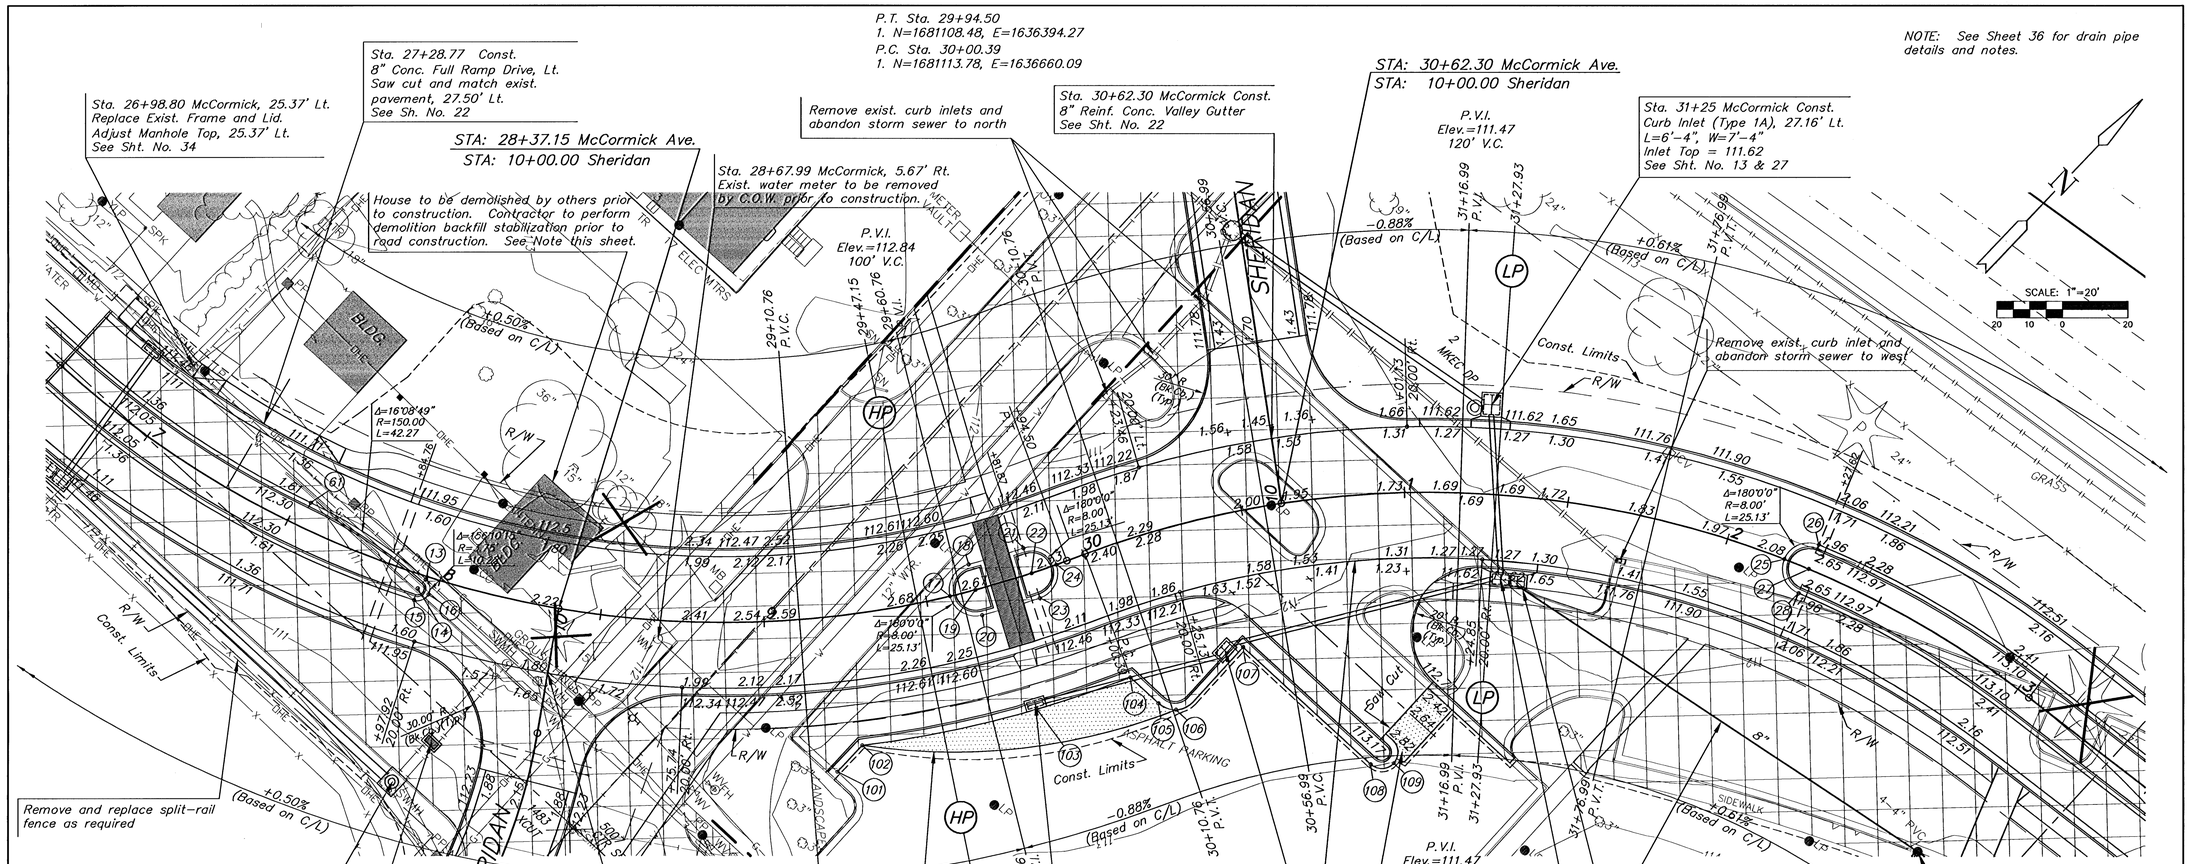


Ctr. Sec. 25, T27S, R1W
"X" Cut on Sanitary Sewer Manhole Lid

| | | |
|---|---|---|
| 1. Nail and Cap in SW side Power Pole | 39.50' | NW |
| 2. Chiseled "x" Top of Curb | 44.75' | NW |
| 3. Ctr. Top of Fire Hydrant | 44.87' | NE |
| 4. Nail and Cap in NW side Power Pole | 42.08' | SW |

5. N=1680944.65, E=1636604.35

## UTILITIES

| | |
|---|---|
| CATV – Cox Communications (Cable) | 262-0661 |
| E – Westar Energy (Electric) | 261-6512 |
| SWS – City of Wichita Stormwater Utility | 268-4071 |
| SS & W – City of Wichita Water Dept. | 262-6000 |
| T – SBC (Telephone) | 800-870-8390 |

### MEDIAN LOCATION

| Point No. | Station | Offset | Elevation High Edge | Elevation Top Curb |
|---|---|---|---|---|
| 13 | 27+88.45 | 8.00' Lt. | 111.81 | 112.50 |
| 14 | 27+88.45 | 0.00' Rt. | Radius Point | |
| 15 | 27+88.45 | 8.00' Rt. | 111.81 | 112.50 |
| 16 | 27+96.45 | 0.00' Rt. | 112.02 | 112.70 |
| 17 | 29+57.28 | 0.00' Rt. | 112.67 | 113.36 |
| 18 | 29+65.28 | 8.00' Lt. | 112.49 | 113.18 |
| 19 | 29+65.28 | 0.00' Rt. | Radius Point | |
| 20 | 29+65.28 | 8.00' Rt. | 112.49 | 113.18 |
| 21 | 29+83.12 | 8.00' Lt. | 112.42 | 113.11 |
| 22 | 29+83.12 | 0.00' Rt. | Radius Point | |
| 23 | 29+83.12 | 8.00' Rt. | 112.42 | 113.11 |
| 24 | 29+91.12 | 0.00' Rt. | 112.55 | 113.25 |
| 25 | 32+18.37 | 0.00' Rt. | 112.08 | 112.79 |
| 26 | 32+26.37 | 8.00' Lt. | 111.96 | 112.65 |
| 27 | 32+26.37 | 0.00' Rt. | Radius Point | |
| 28 | 32+26.37 | 8.00' Rt. | 111.96 | 112.65 |
| 61 | 27+53.99 | 8.00' Lt. | 111.64 | 112.33 |
| 62 | 27+53.99 | 142.00' Rt. | Radius Point | |

### PARKING LOT

| Point No. | Station | Offset | Elevation High Edge | Elevation Top Curb |
|---|---|---|---|---|
| 101 | 29+17.70 | 47.23 Rt. | 112.25 | 112.87 |
| 102 | 29+25.05 | 40.00 Rt. | 112.14 | 112.64 |
| 103 | 29+73.02 | 39.99 Rt. | 111.98 | 112.33 |
| 104 | 30+00.23 | 40.00 Rt. | 112.18 | 112.53 |
| 105 | 30+06.55 | 50.31 Rt. | 112.34 | 112.69 |
| 106 | 30+11.97 | 53.90 Rt. | 112.36 | 112.71 |
| 107 | 30+41.35 | 40.98 Rt. | 112.14 | 112.49 |
| 108 | 30+82.98 | 82.12 Rt. | 112.93 | 113.28 |
| 109 | 30+92.71 | 82.27 Rt. | 113.00 | 113.35 |

## LEGEND

Drive, Pavement and/or Sidewalk Removal

Install 2-6" PVC (Sch. 40) Irrigation Sleeves, 2.5' apart extending 2' beyond Back of Curb

DEMOLITION BACKFILL STABILIZATION:
In the areas designated on the plans, the existing ground shall be excavated to the depth of undisturbed earth (three feet). The excavated area shall be backfilled with a suitable material in compacted lifts not to exceed 6" and compacted to a uniform density of not less than 95%. The work associated with demolition backfill stabilization shall be considered subsidiary to "Removal of Existing Structures".

MKEC ENGINEERING CONSULTANTS
411 N. WEBB ROAD
WICHITA, KS. 67206
316 - 684 - 9600

**McCORMICK AVENUE STREET IMPROVEMENTS**
PROJECT NAME

**McCORMICK - STA. 27+00 TO STA. 33+00**
SHEET TITLE

| | | |
|---|---|---|
| JRA | WNJ | JRA |
| DESIGN BY: | DRAWN BY: | CHECKED BY: |
| AUGUST 2005 | 03245 | 6 / 111 |
| DATE | JOB NO. | SHEET/OF |

J:\Civil\03245\dwg\pave\03245e02.dwg 1/21/2005 1:15:12 PM CST