LEGEND

Contraction Joint

Longitudinal Joint

Expansion Joint

Notes:
All concrete pavement on valley gutters shall be "Concrete Pavement (VG) 7" (Reinf.) on a 5" Crushed Rock Base" See Sheet 71

Pavement Joints shall be continued through curb & gutter and match joint patterns where possible

All Joints within the reinforced concrete pavement shall be tied with #4 bars 2' long spaced on 30" centers in all directions with 6" x 12" - W4 x W4 welded wire mesh.

SCALE: 1"=20'

20' 0 20' 40'

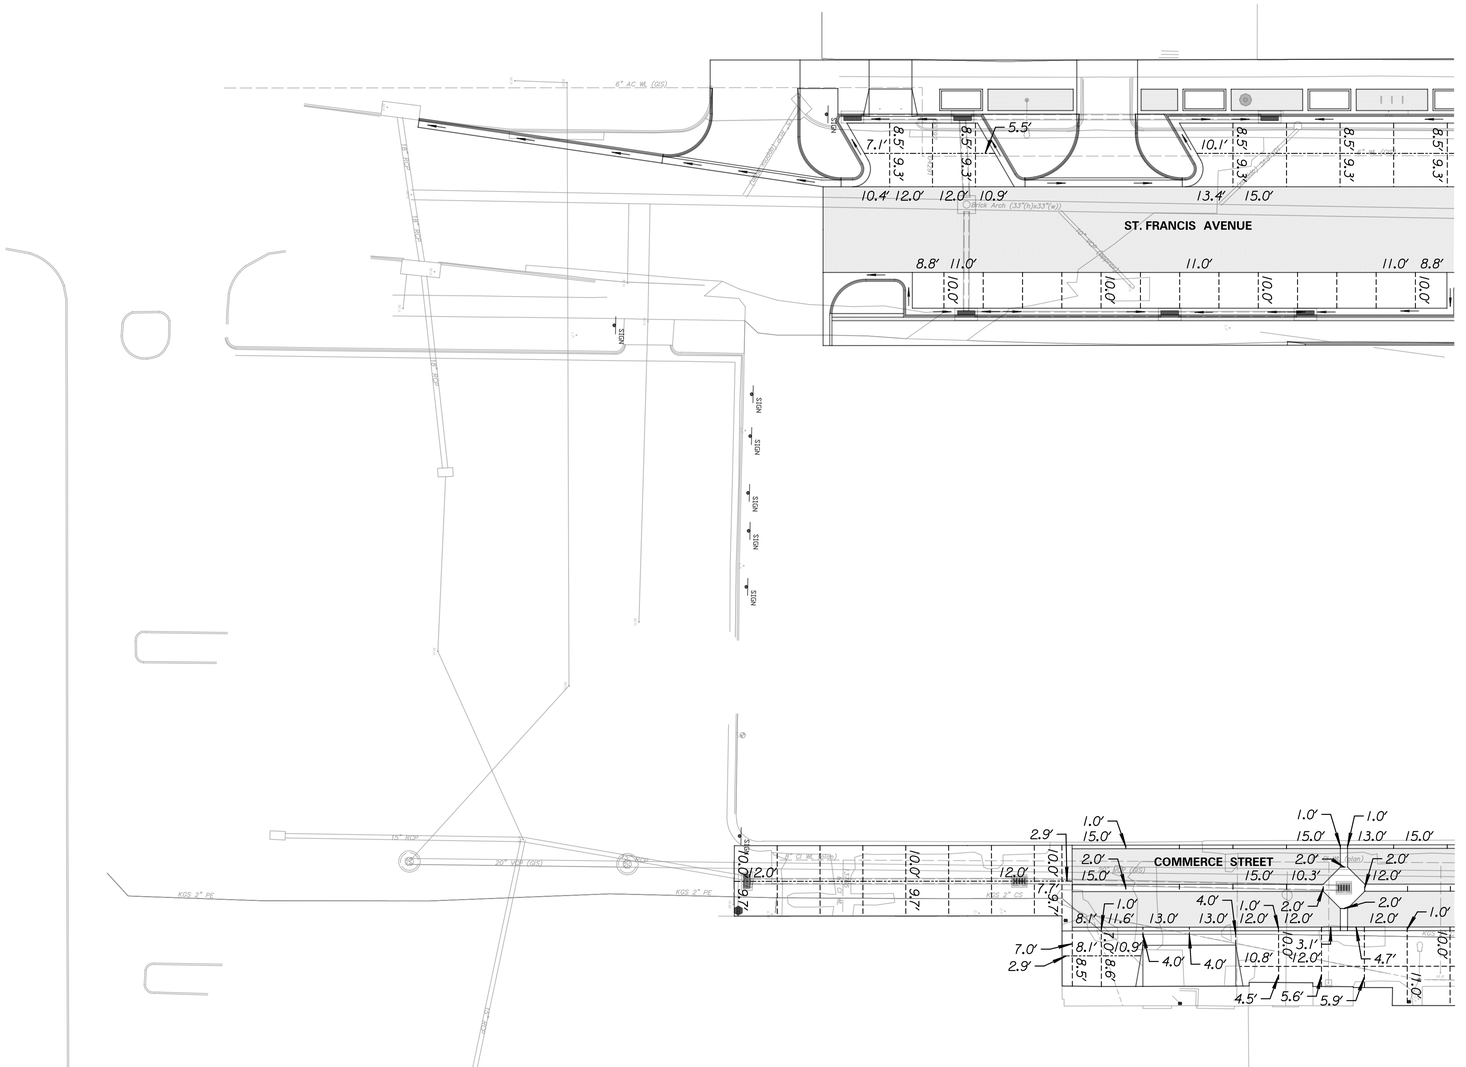

TRANSYSTEMS
245 N. WACO
SUITE 222
WICHITA, KANSAS 67202
MAIN: 316-303-3000
FAX: 316-462-5629

CONSULTANTS:

REVISIONS:

MARK	DATE	DESCRIPTION

COMMERCE STREET & ST. FRANCIS AVENUE IMPROVEMENTS
FROM WATERMAN TO KELLOGG

WICHITA, KANSAS

CITY OF WICHITA

PROJ NO:	472-2021
SCALE:	1"=20'
DATE:	2/21/2024
DESIGNED BY:	DJK
DRAWN BY:	DJK
CHECKED BY:	MLC

SHEET TITLE:

JOINTING PLAN

SHEET NO.

51

SHEET 51 OF 163

CADconform Certify This File

djkratzer
2/21/2024 - 11:46:47 AM c:\transystems\pw_work\transystemscorp.pw1\la-e_djkratzer\d1254772\C-JT01-MB1-101.dgn

IF THIS DRAWING IS LESS THAN 22" X 36" IT IS A REDUCED SIZE DRAWING

CADconform Certify This File